


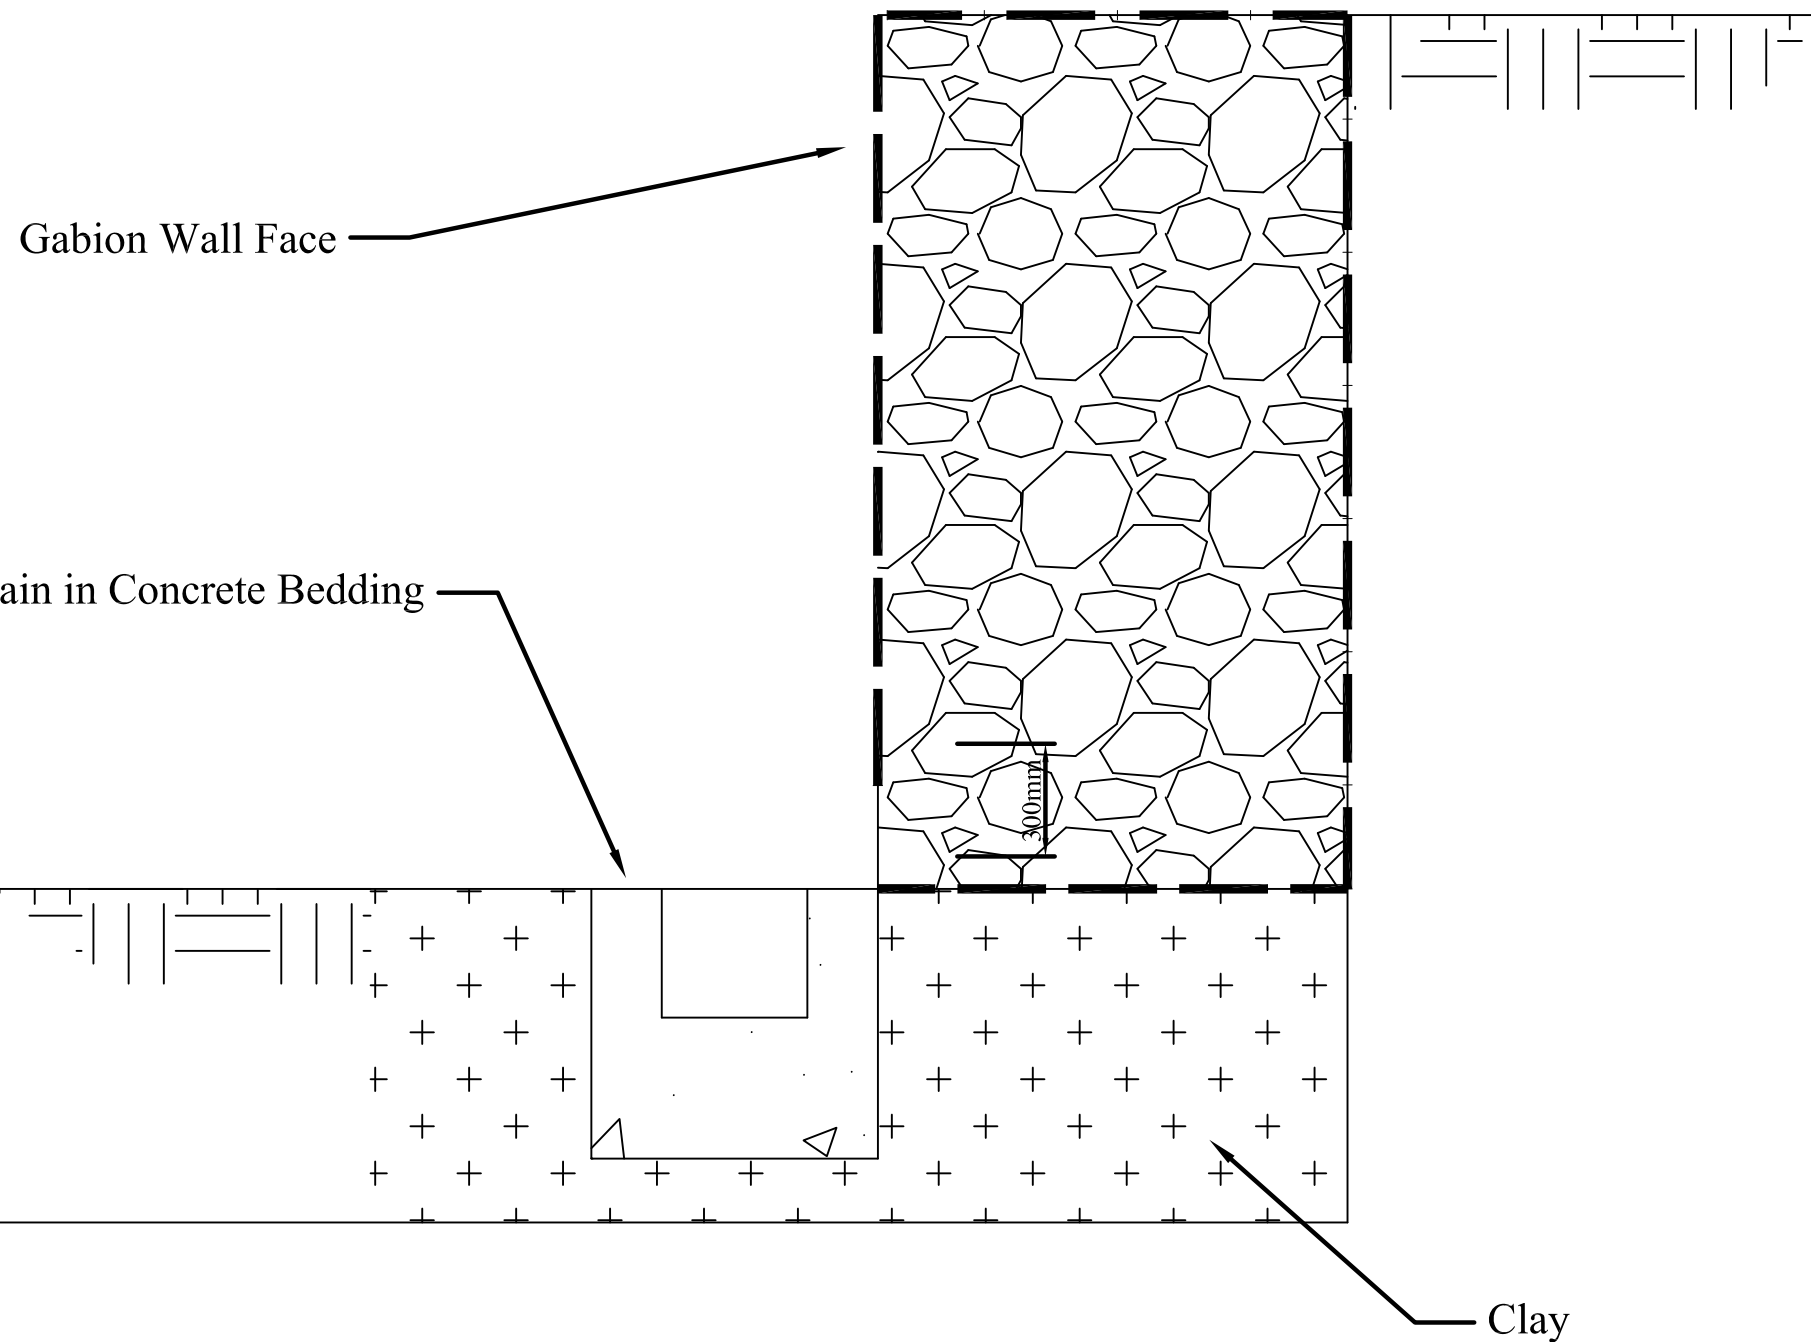

CROSS SECTION

NOT TO SCALE

NOTES:

ACO Drain pipe diameter and gradiend to be determined once SuDS analysis and design has been completed.

GRADE CONSULTING Ltd.

Tel: 01554 707045

info@gradeconsulting.co.uk

www.gradeconsulting.co.uk

PROJECT:

Gabion Retaining Wall at 24 Ormes Road, Skewen.

TITLE:

Outline Proposal For
Front Of Gabion Drainage.

Drg No:

GC-46/1

Drawn: IG

Checked IG

Date:

15//12/2020