


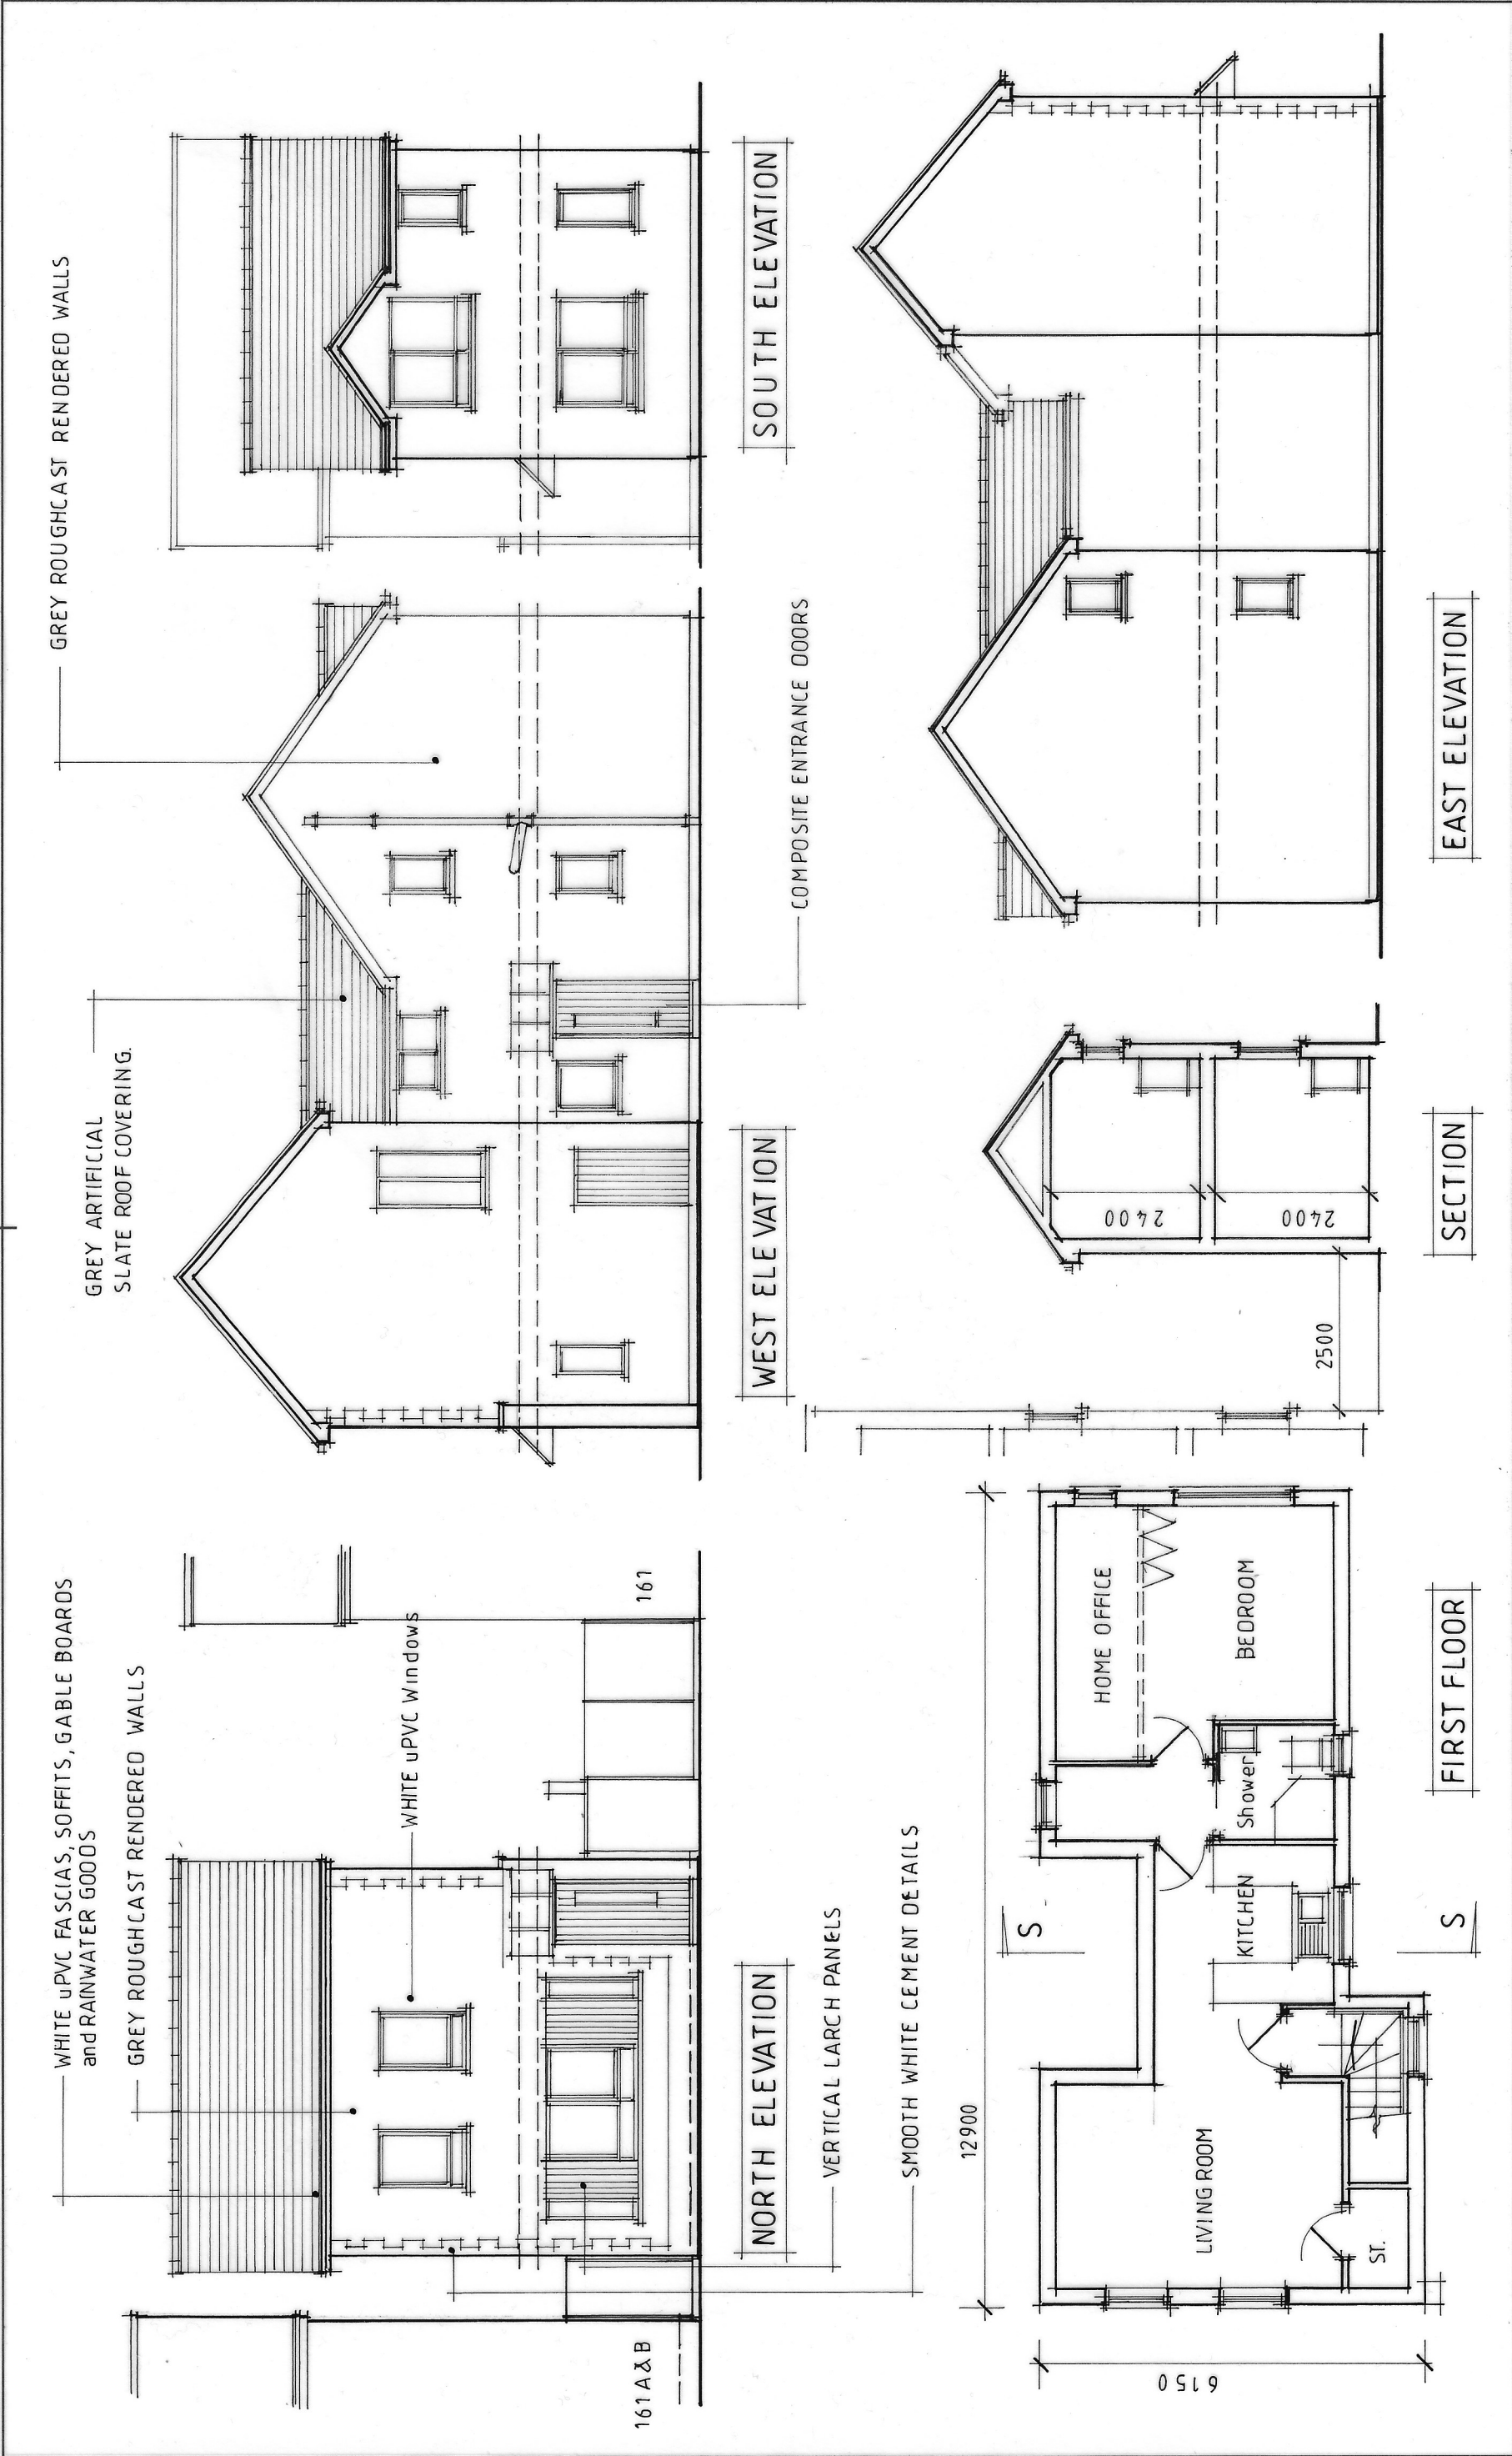

|   |   |                                                                                             |                                                 |                                         |
|---|---|---------------------------------------------------------------------------------------------|-------------------------------------------------|-----------------------------------------|
| mjs designs (cymru) ltd<br>architectural design-project management<br>07530 134442<br>martyn a mjs designs.co.uk | NOTES:<br>0m 1m 2m 3m 4m 5m 6m 7m<br>All dimensions must be checked on site and not scaled from this drawing. | Client<br>Mrs Pauline Tilbrook<br>Job Title<br>2Nº Residential Flats Adjacent 161B, New Rd. | Scale<br>1:100 @ A3<br>Drawn by<br>Date 12.2020 | Drawing Title<br>FIRST FLOOR/ELEVATIONS |
|   |   |                                                                                             |                                                 | Drg No.<br>202102.02 C<br>Rev           |