


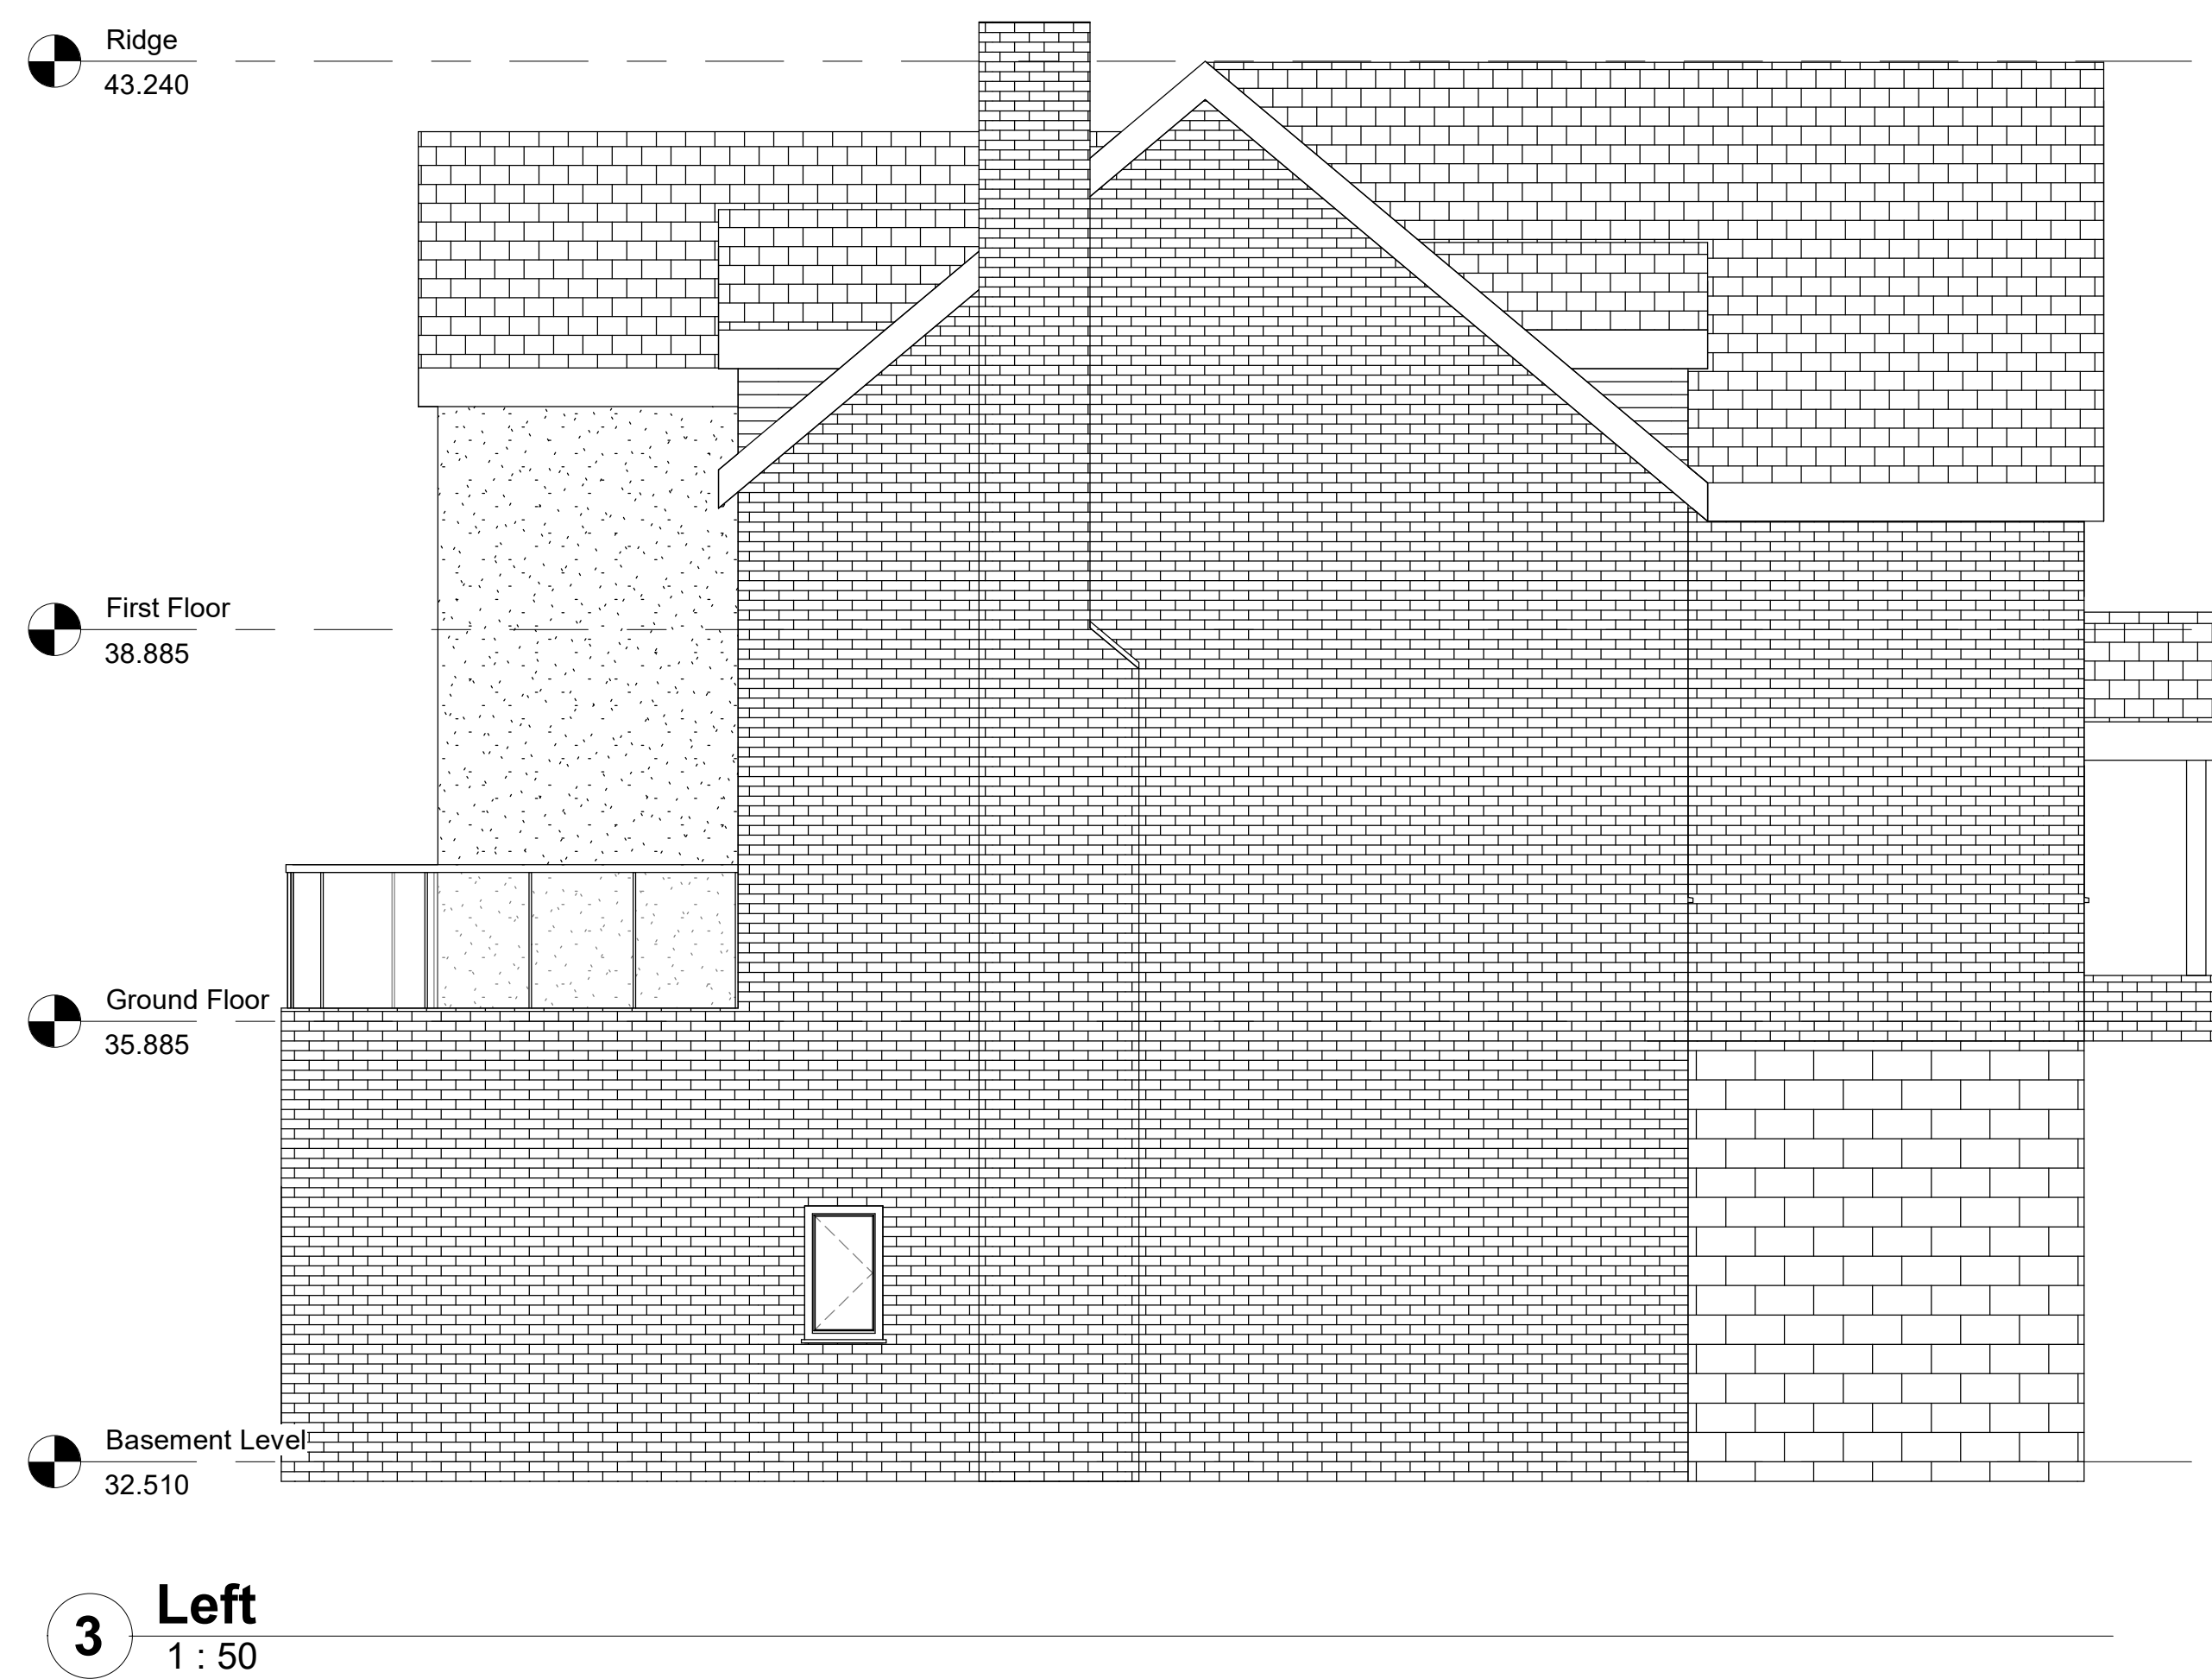

James Davies

Notes

1. All dimensions are in metres unless noted otherwise
2. All levels are metres above ordnance datum

External Materials Schedule

Walls: Facing Brick
White Render
Cedar Wood Cladding
Windows : Grey UPVC
Roof: Marley Modern interlocking tiles

[illegible]

Plot 22F,
Tailwyd Road,
Neath

Building Elevations

Project number		001
Date		09/12/2020
Drawn by		R.T.J
Checked by		J.D
JD - DR - 0007		
A1	Scale	1 : 50