




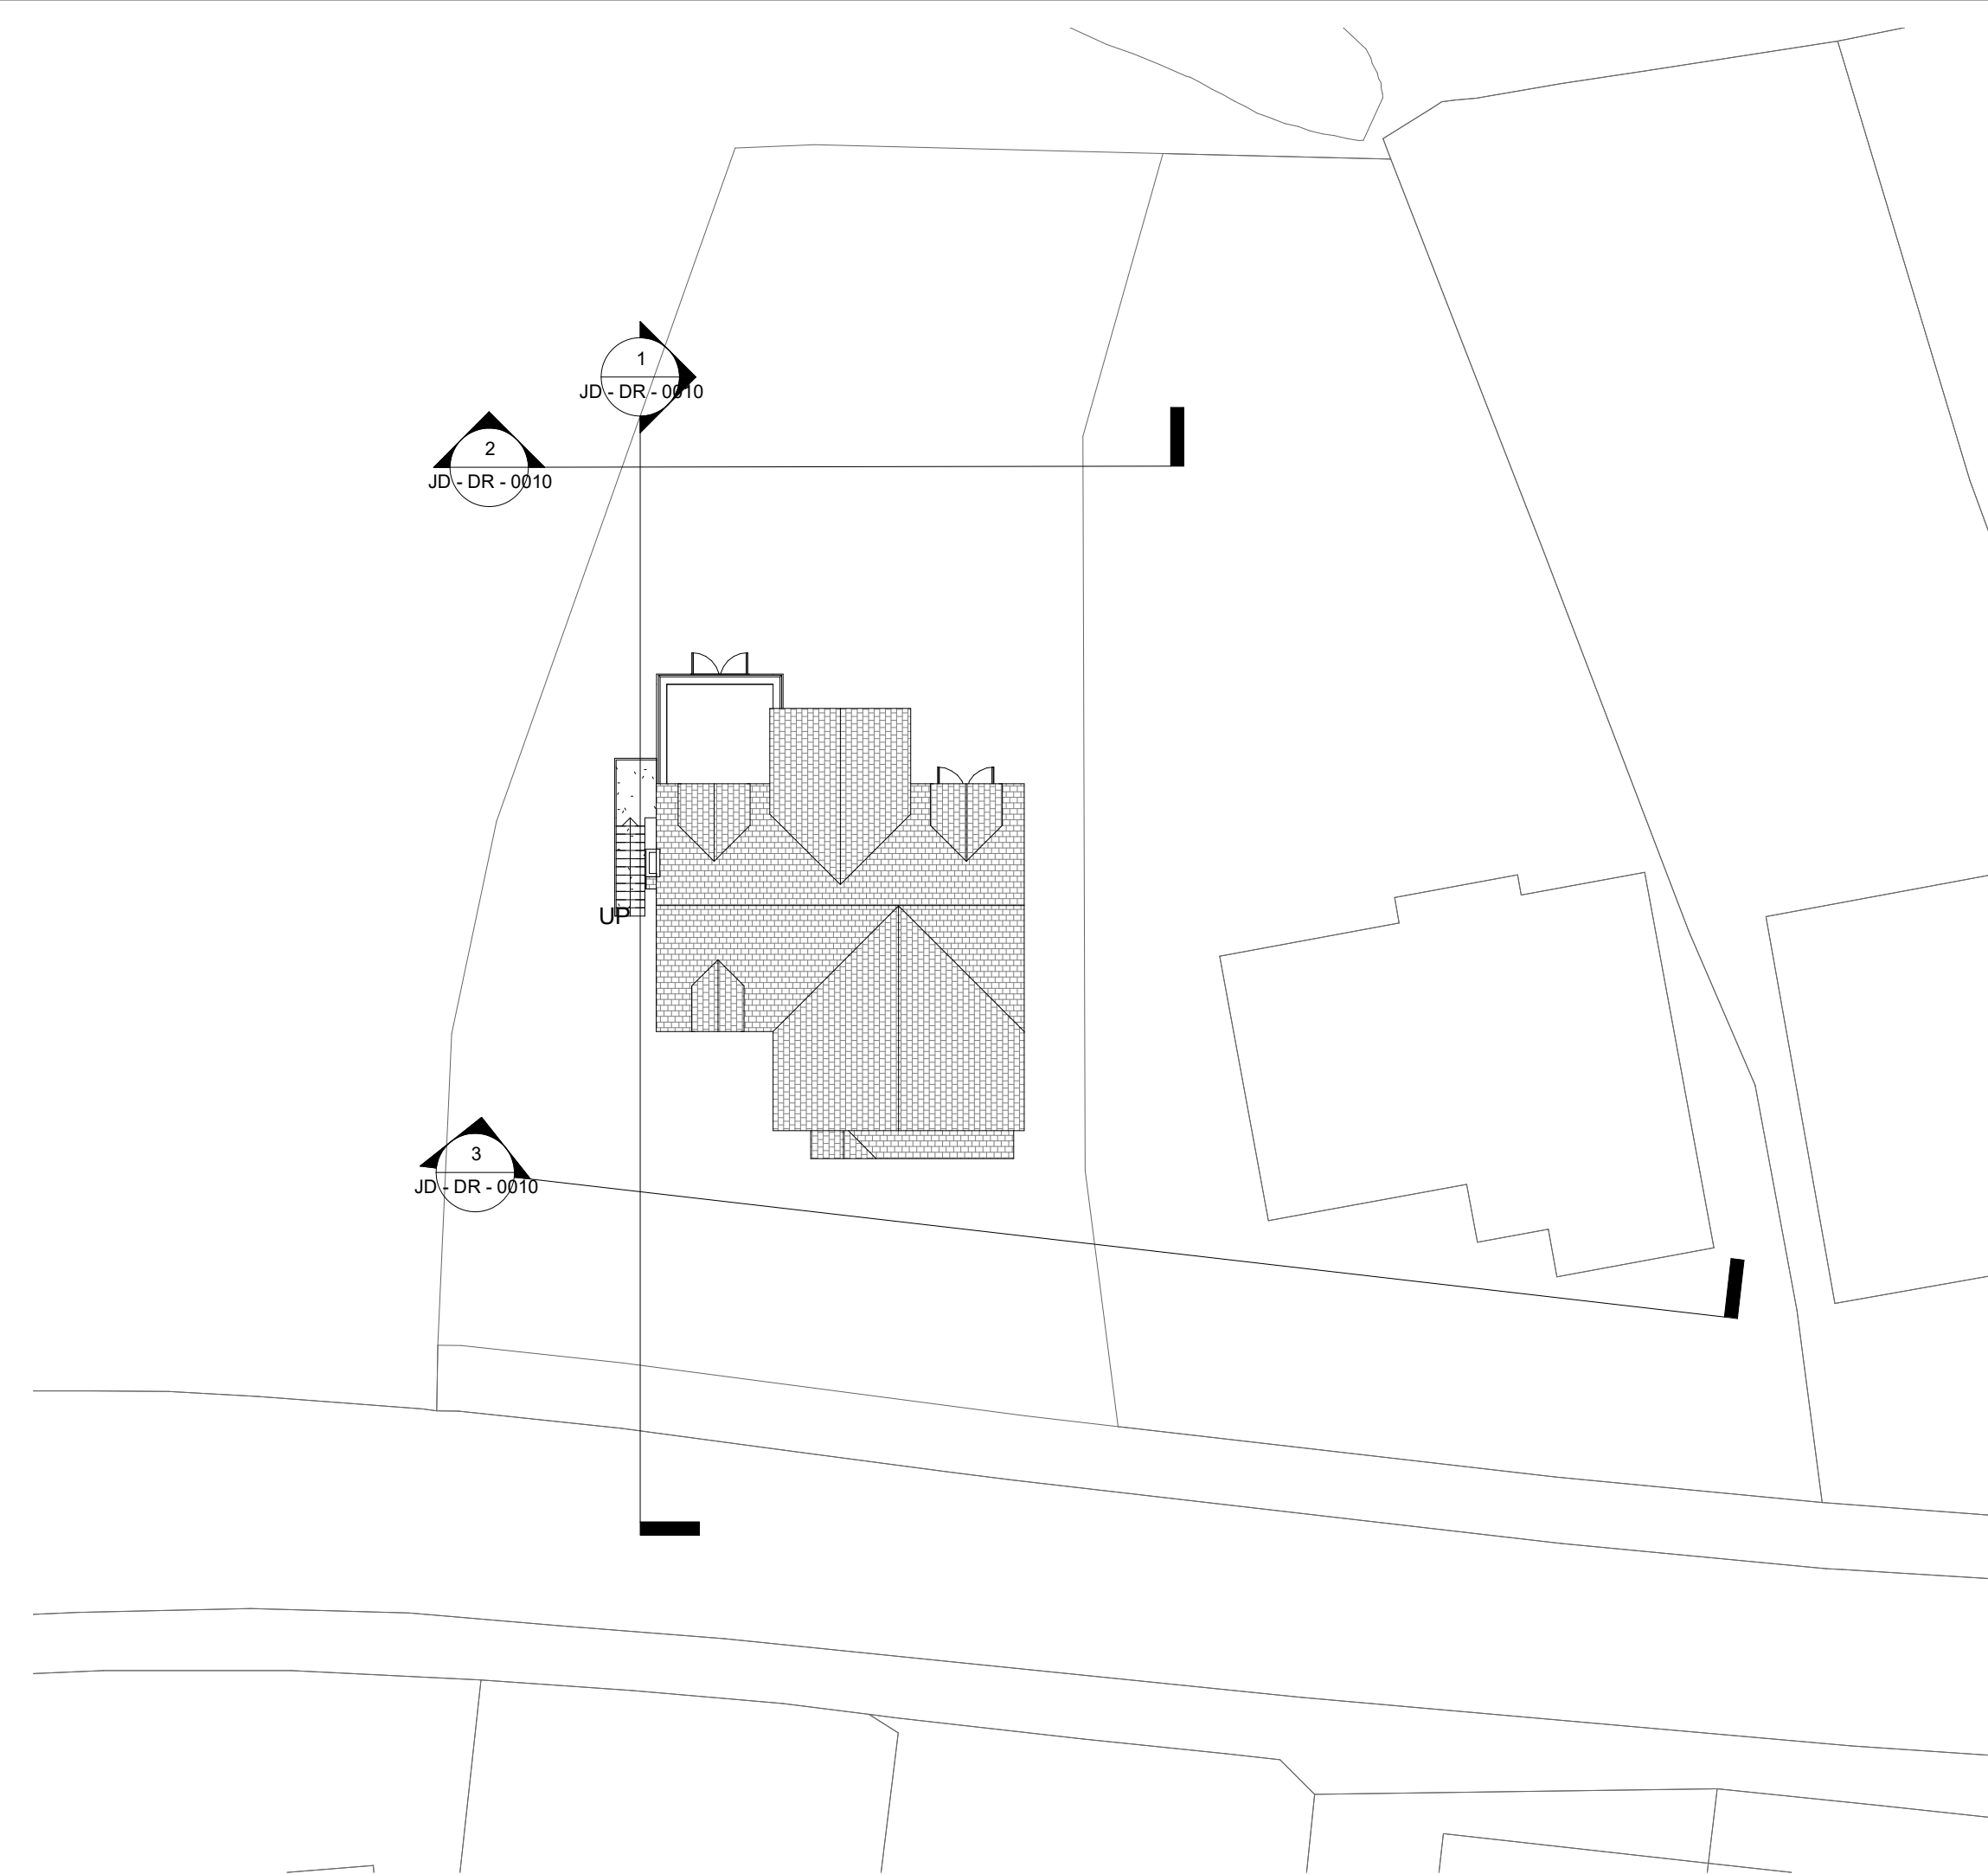


0 Section Location Plan
1 : 200

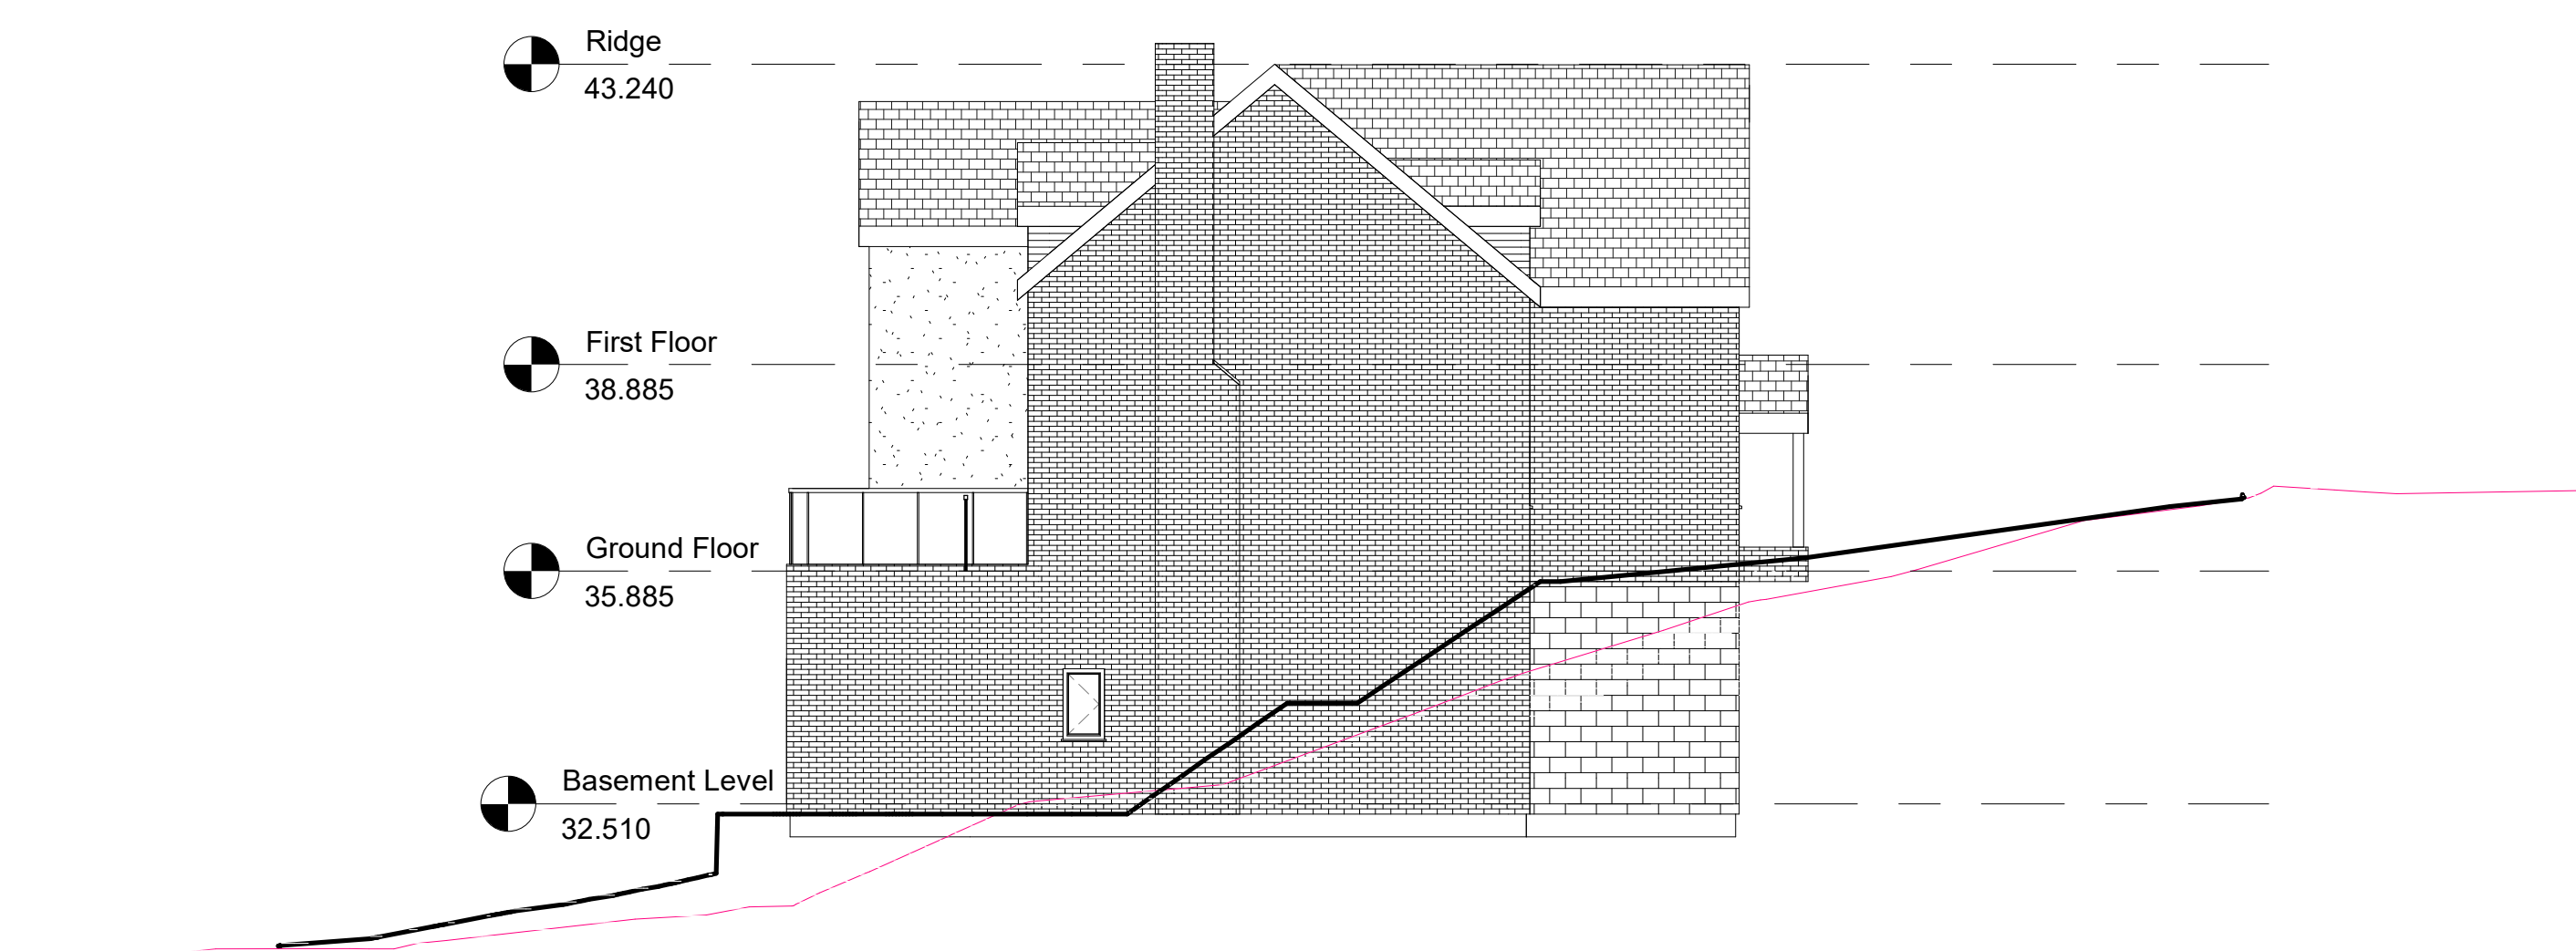

1 **Section 1**
1 : 100

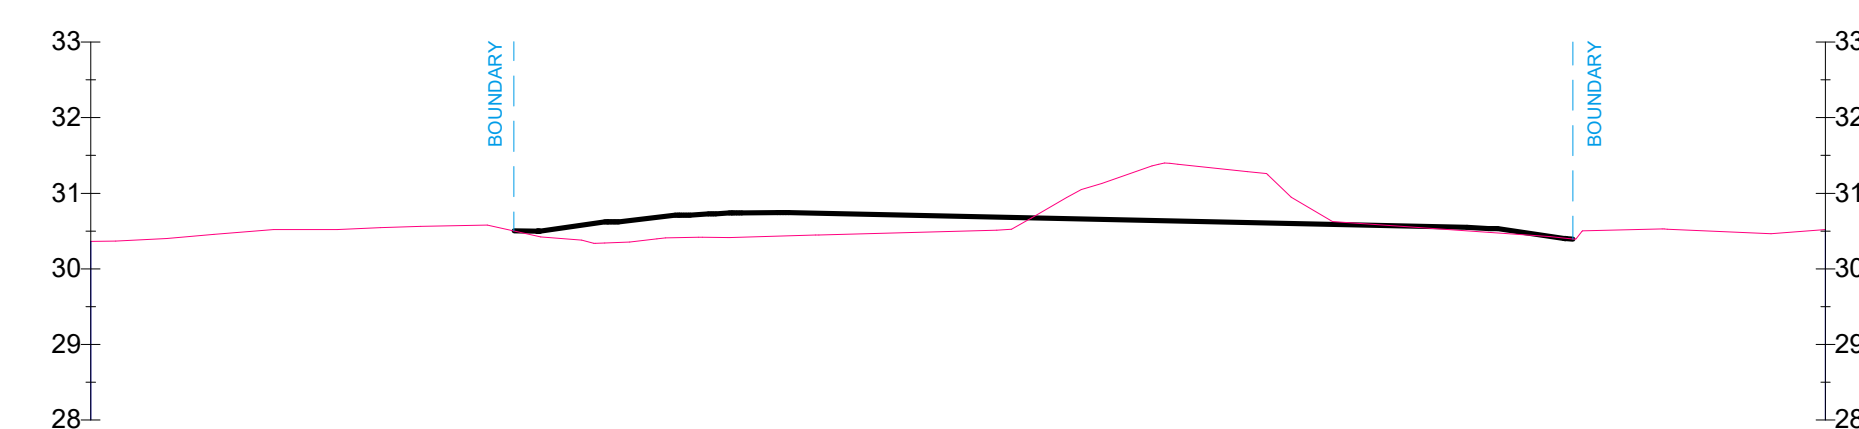

2 **Section 2**
1 : 100

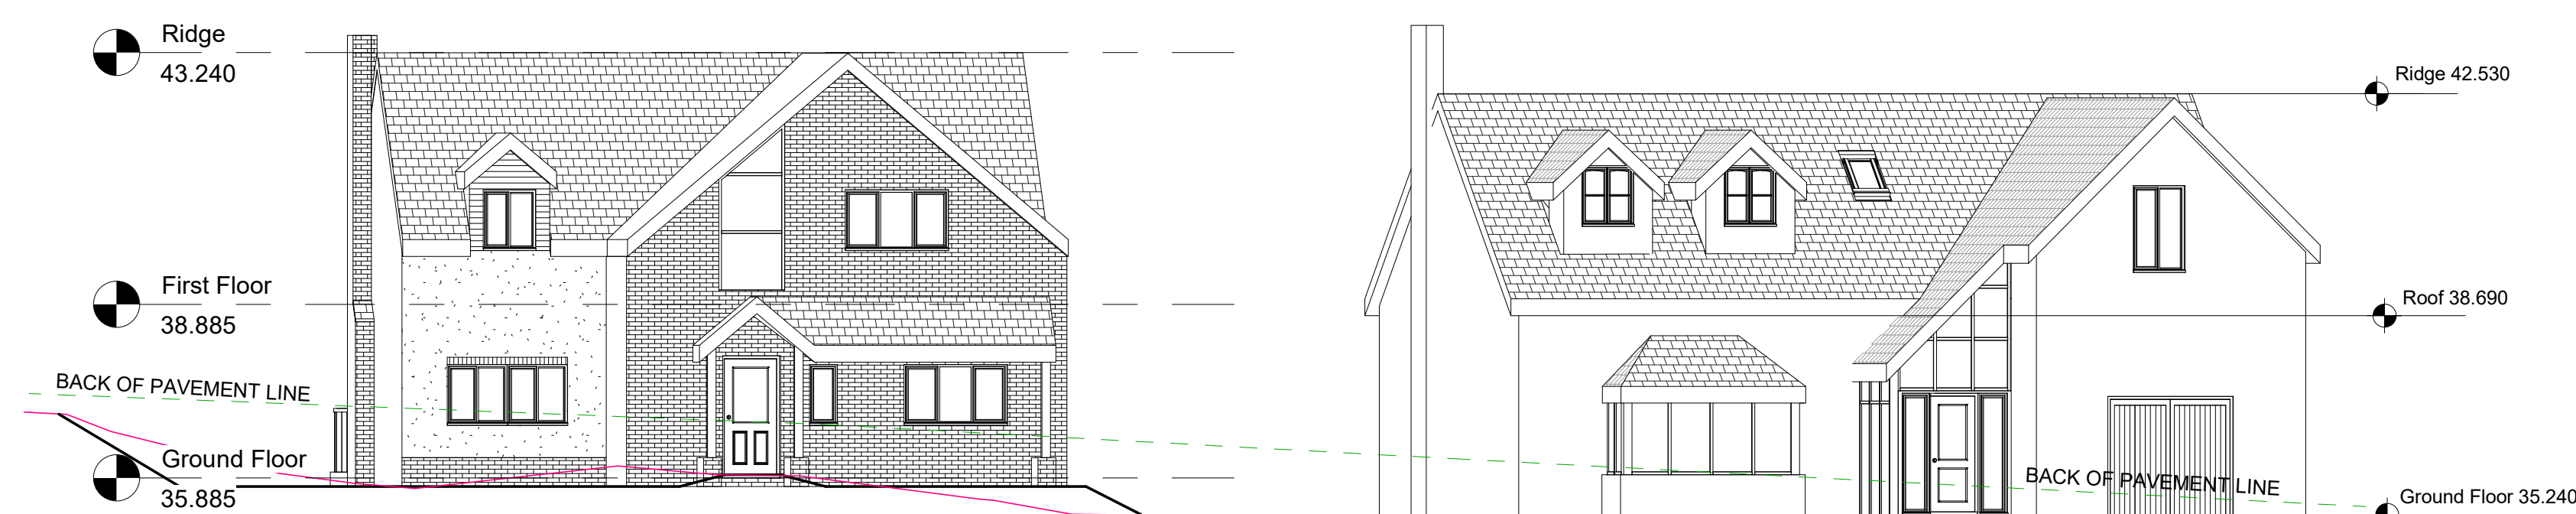

3 Street Scene

James Davies

Notes

1. All dimensions are in metres unless noted otherwise
2. All levels are metres above ordnance datum

Key

- EXISTING GROUND PROFILE
 PROPOSED GROUND PROFILE
 BACK OF PAVEMENT LINE

[illegible]

Plot 22F,
Tailwyd Road,
Neath

Sections

Project number	001
Date	09/12/2020
Drawn by	R.T.J
Checked by	J.D
JD - DR - 0010	
A1	Scale As indicated