


Proposed machinery storage shed at Gellifowey Ganol Farm

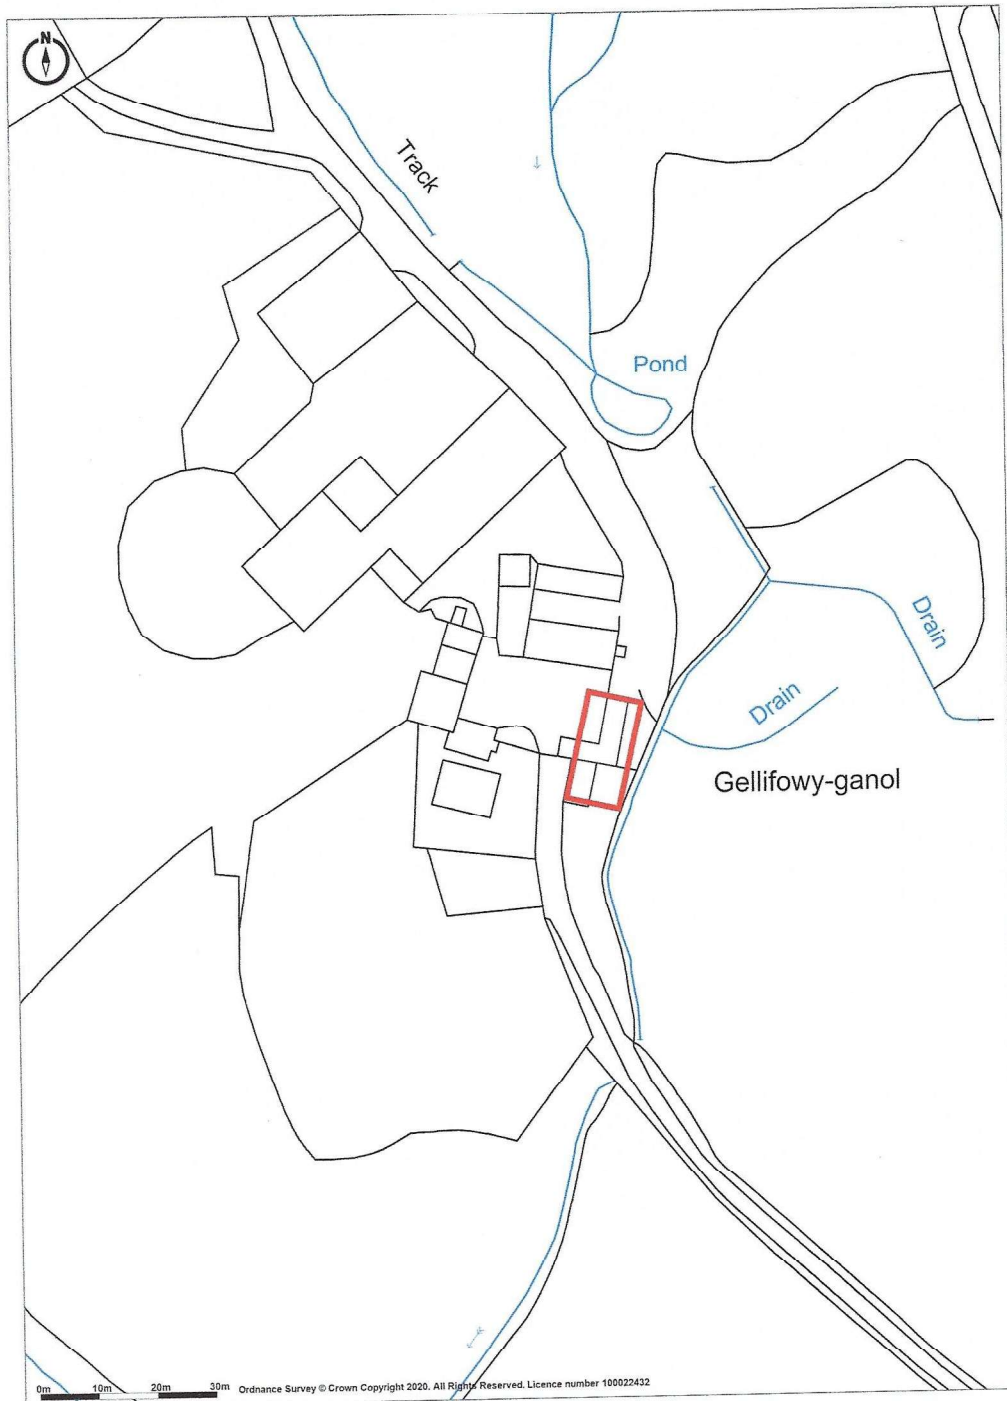

Promapv2
LANDMARK INFORMATION

Ordnance Survey Crown Copyright 2020. All rights reserved.
Licence number 100022432.
Plotted Scale - 1:1250. Paper Size - A4

John E Jeremy Chartered Surveyors
14 12 2020