


Full Plans Approved

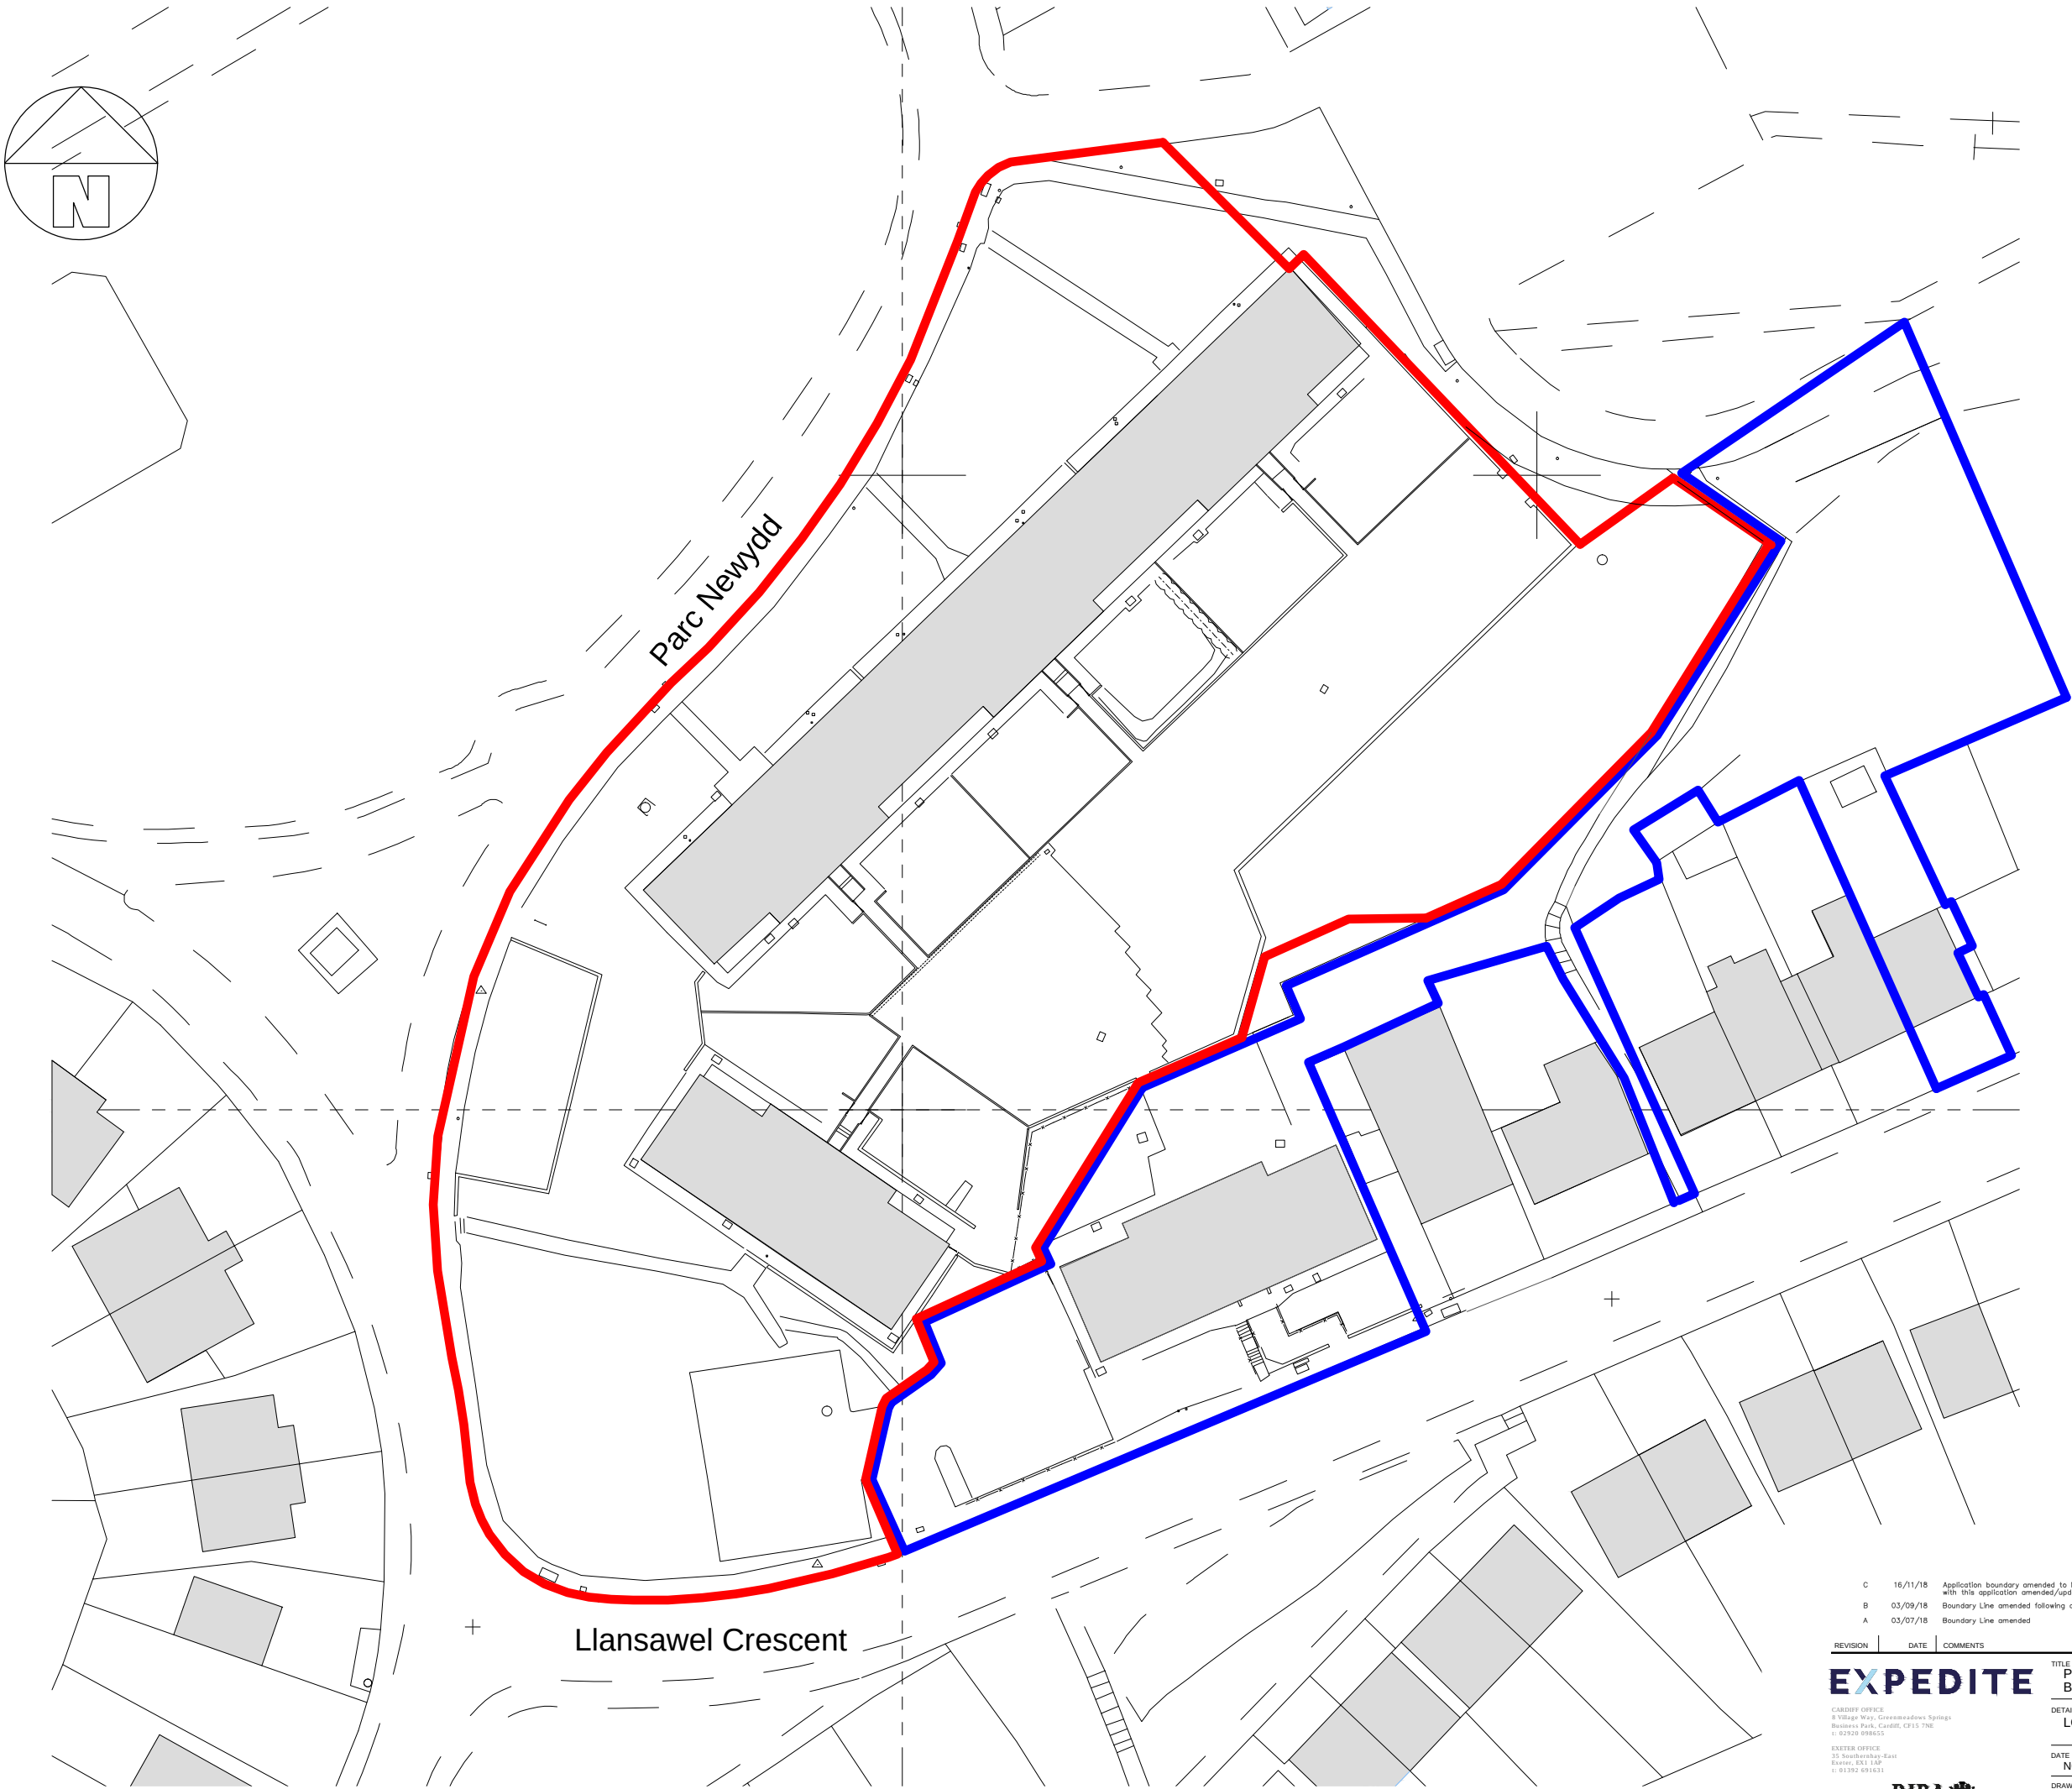

C

16/11/18

Application boundary amended to North-East of the site. Site ownership boundary not included with this application amended/updated

B

03/09/18

Boundary Line amended following comments received

A

03/07/18

Boundary Line amended

REVISION	DATE	COMMENTS	AUTHOR / CHECKED
C	16/11/18	Application boundary amended to North-East of the site. Site ownership boundary not included with this application amended/updated	
B	03/09/18	Boundary Line amended following comments received	
A	03/07/18	Boundary Line amended	

EXPEDITE

CADSWY OFFICE
8 Village Way, Greenmeadows Synops
Bridgend Park, Cardiff, CF15 7NE
01222 698655

EXETER OFFICE
35 Southmeadow East
Exeter, EX1 1AP
01392 851631

RIBA

vc expediteps.com

TITLE
PARC NEWYDD FOR TAI TARIAN LTD
BRITON FERRY, NEATH

DETAIL
LOCATION PLAN

DATE
NOV' 18

SCALE
1:500 @A3

DRAWING No.
3193 (00) 01

REV
C

AUTHOR / CHECKED
-

DRAWING - STATUS
PLANNING

CONTRACTORS MUST CHECK ALL DIMENSIONS ON SITE. ONLY HOURED DIMENSIONS ARE TO BE WORKED FROM. DISCREPANCIES MUST BE REPORTED TO THE ARCHITECT BEFORE PROCEEDING. © THIS DRAWING IS COPYRIGHT.