




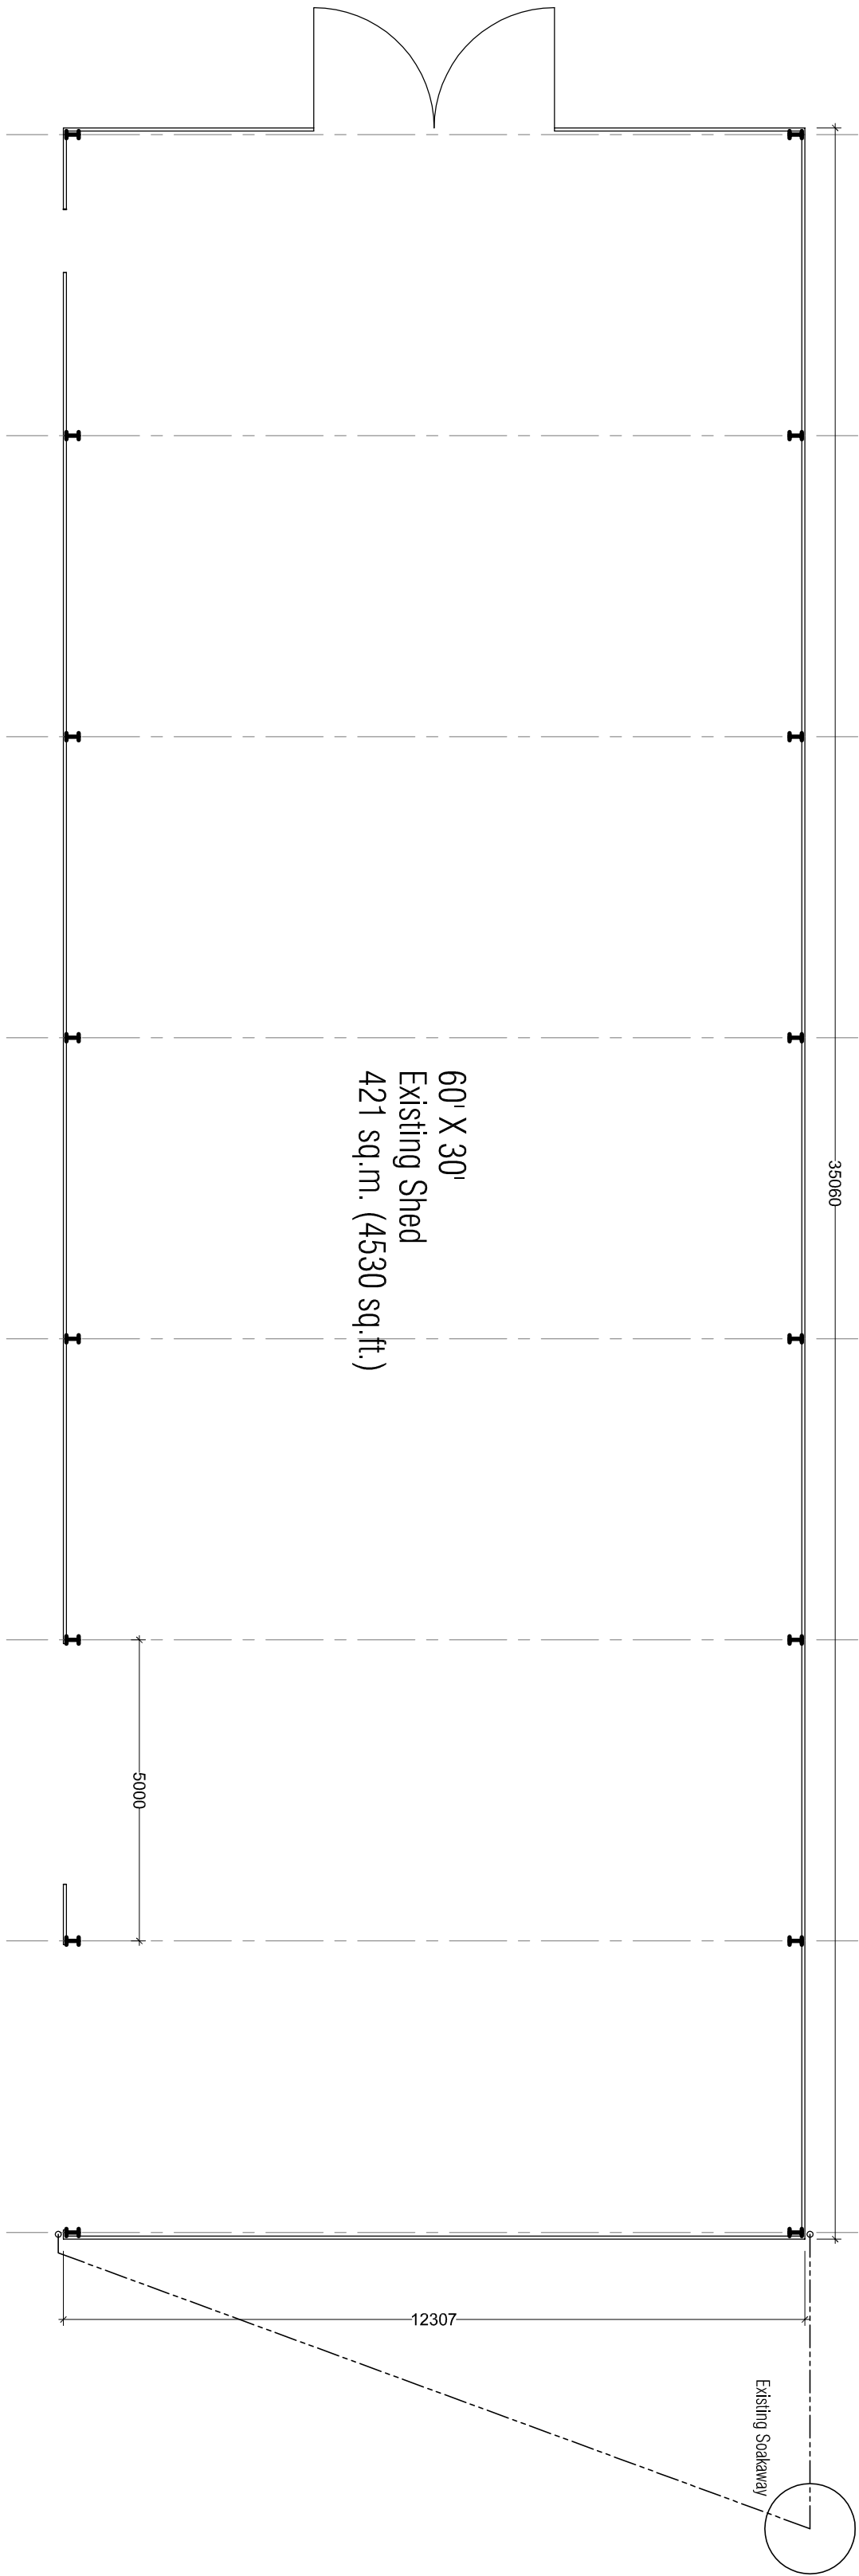

EXISTING BUILDING PLAN

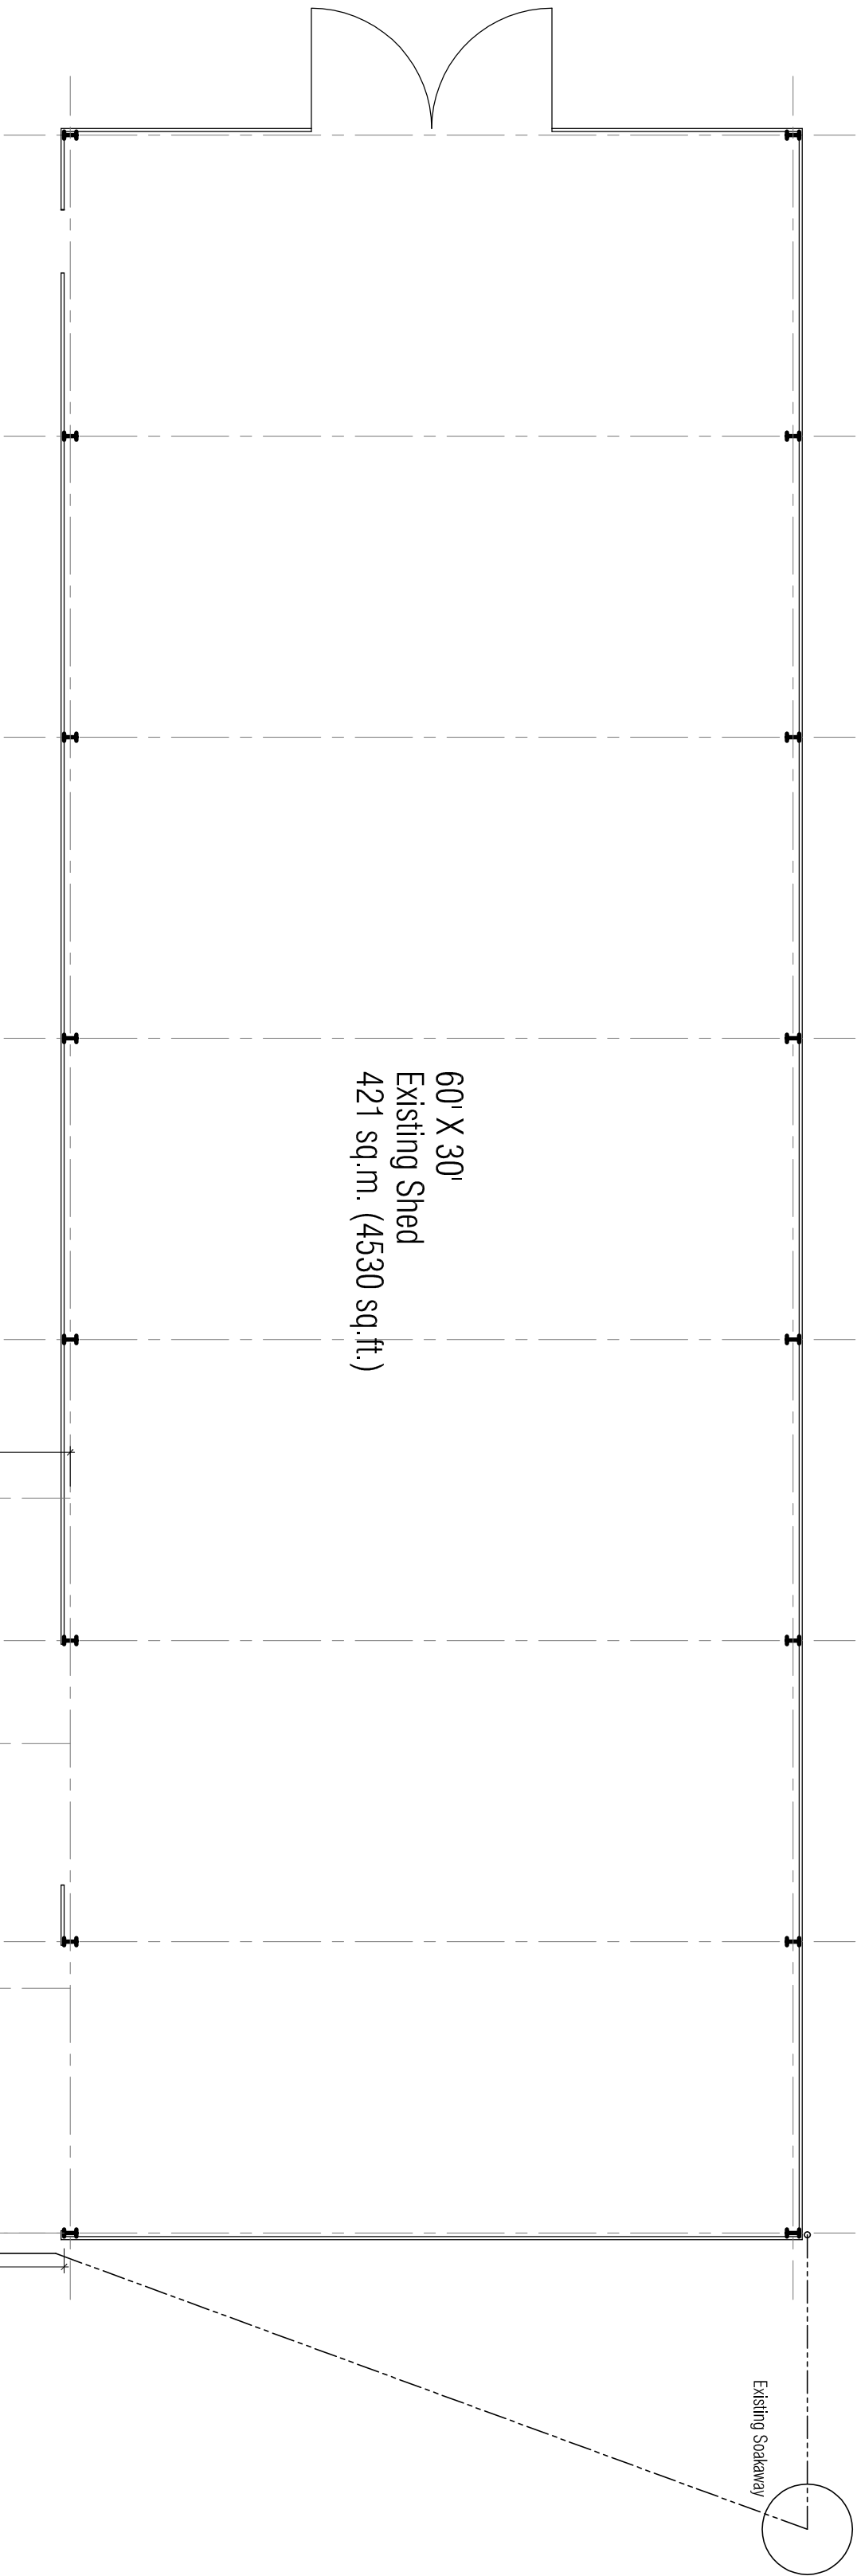

PROPOSED BUILDING PLAN

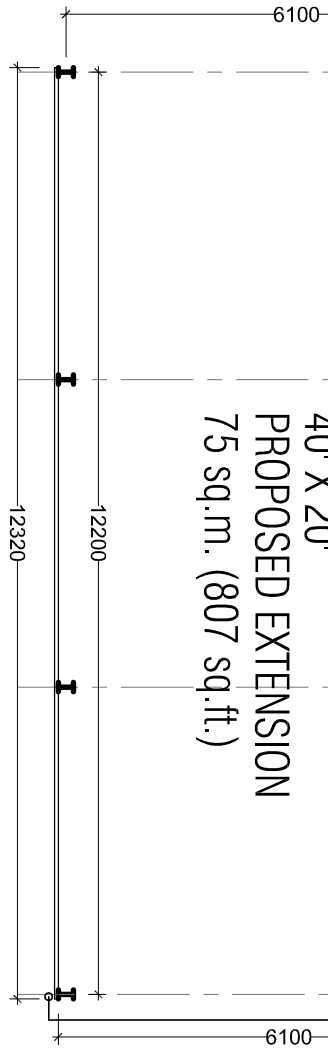

REF DATE REVISION

No.2 The Courtyard
Lion Street
ABERGAVENNY
MONMOUTHSHIRE
NP75PE
01873 840617 info@onlinecad.co.uk

CLIENT:

S & C Marvin

PROJECT:

Ty-Canol Farm
Neath

SA10 7EY

SHEET TITLE:

Existing & Proposed Building Plans

Extension to Stock Shed

SCALE:

1:100 on A2

DATE:

Dec 20

DRAWN:

RAP

DRAWING No

20-033 04

REV