



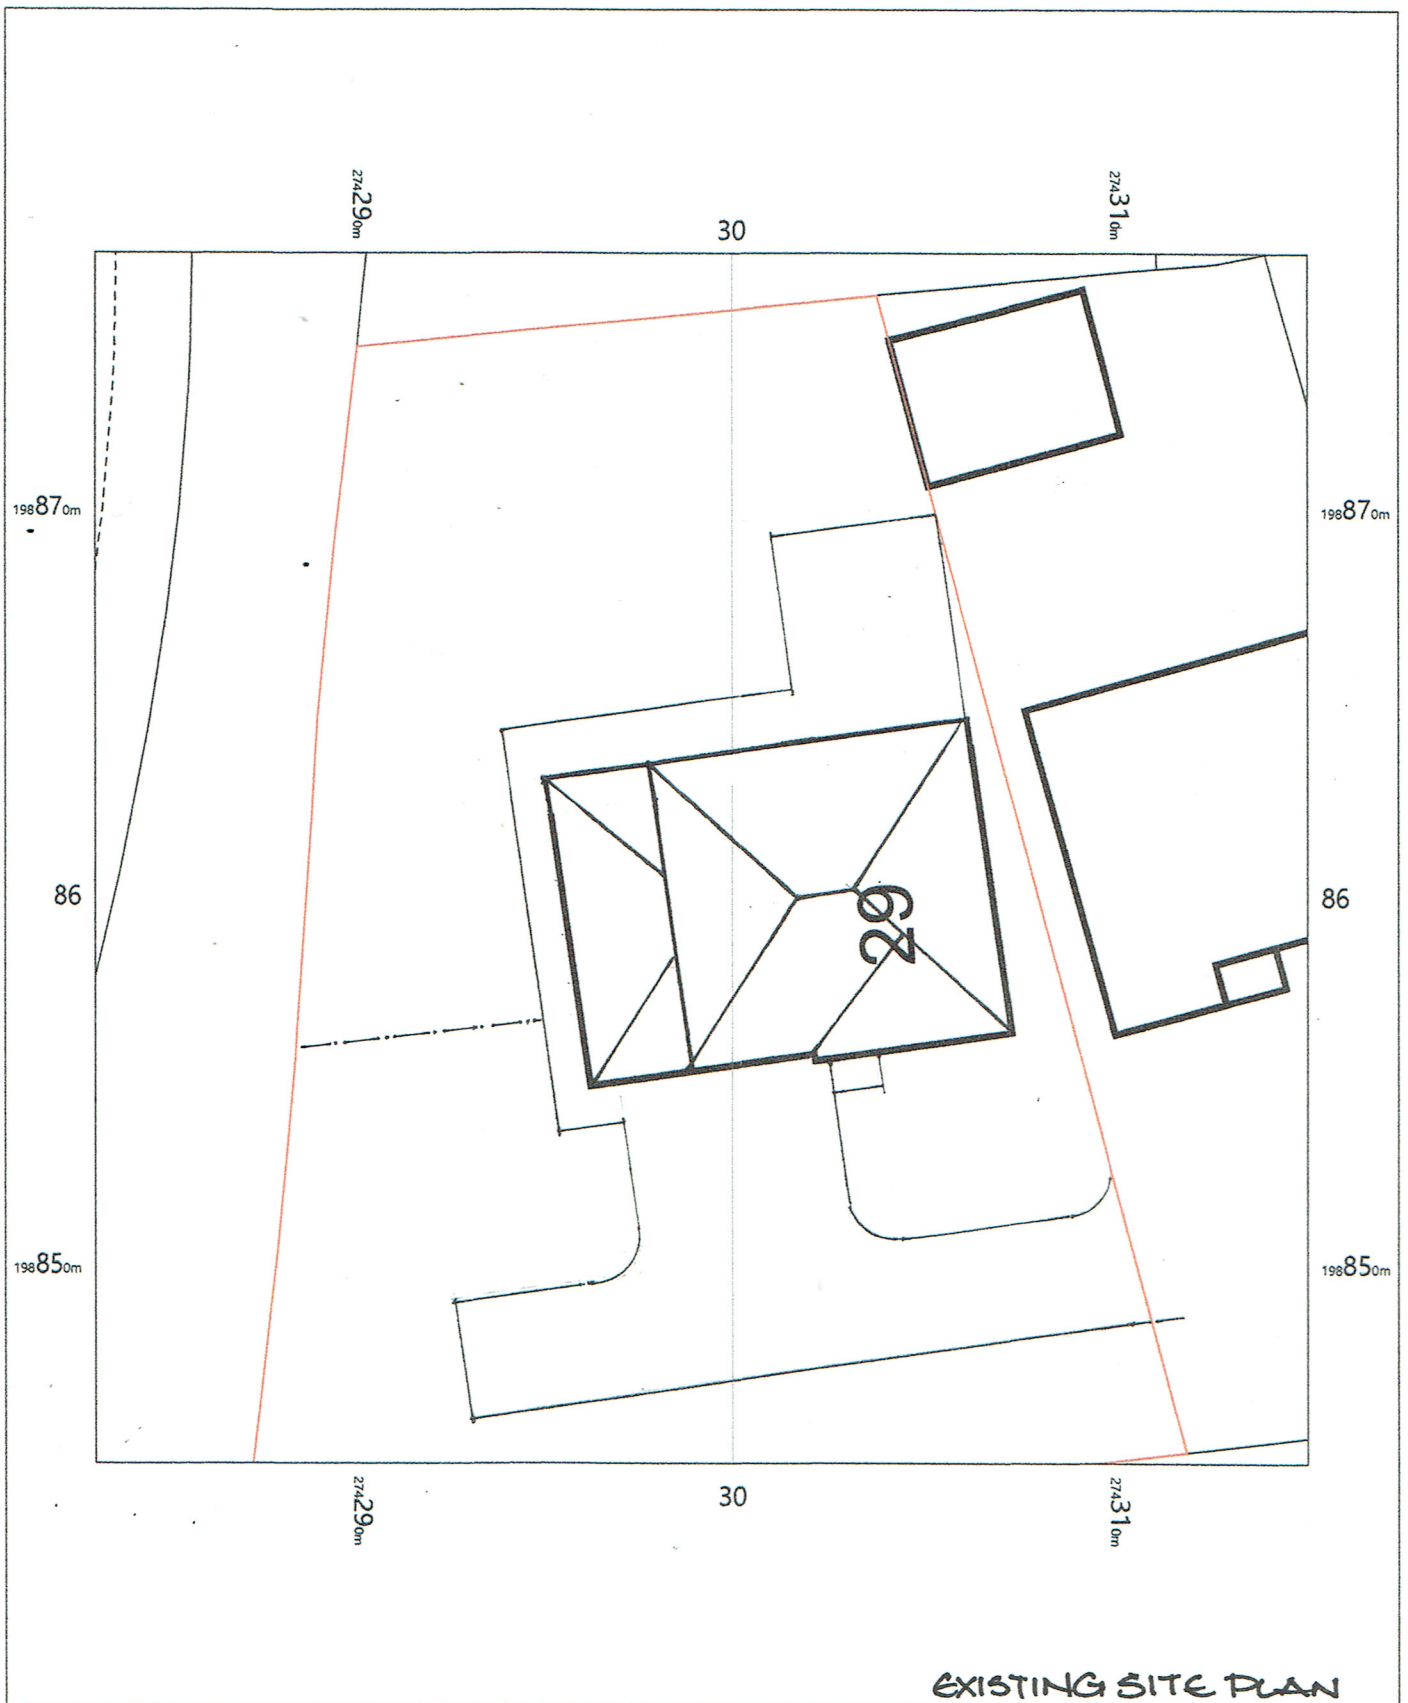

EXISTING SITE PLAN

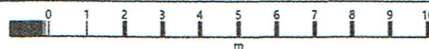


29 Cloda Avenue,
Neath,
Bryncoch,
Neath Port Talbot
SA10 7FH

OS MasterMap 1250/2500/10000 scale
Friday, December 4, 2020, ID: MPMBW-00922746
www.blackwellmapping.co.uk

1:200 scale print at A4, Centre: 274299 E, 198861 N

©Crown Copyright Ordnance Survey. Licence no. 100041041

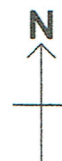

BLACKWELL'S
MAPPING SERVICES
PERSONAL & PROFESSIONAL MAPPING
www.blackwellmapping.co.uk

TEL: 0800 151 2612
maps@blackwell.co.uk