
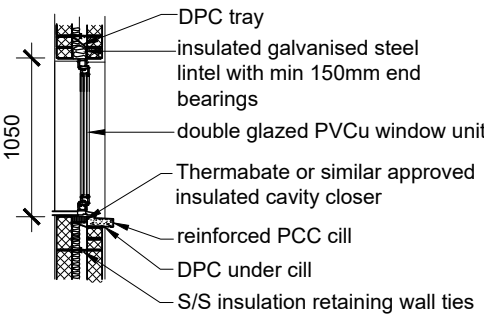


- 1 All dimensions in millimetres unless otherwise stated.
2 Do not scale off drawing. All dimensions to be checked on site.

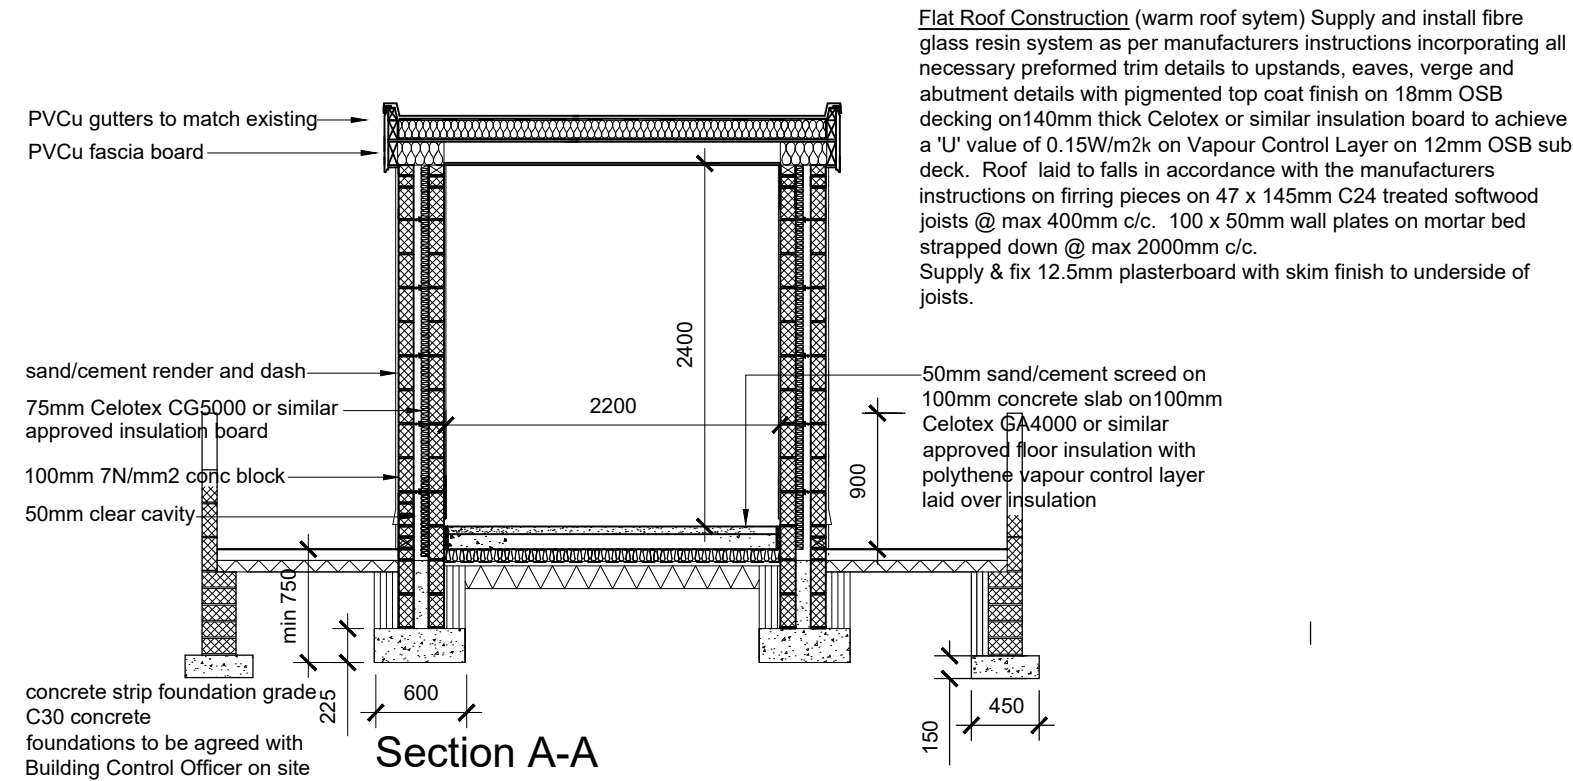

Rev	Details	Dr	Date
 Cyngor Castell-nedd Port Talbot Neath Port Talbot Council			
Cyngor Castell-nedd Port Talbot Neath Port Talbot Council Social Services, Health and Housing Housing Renewal and Adaptations Service Civic Centre Neath SA11 3QZ			
Project 23 Bryn Nedd Cimla Neath Shower Room Extension Section			
Drawn	sjl	Checked	Approved
Date	Nov20	Date	Date
Scales	1:50		
Drawing No.		DFG2903/3	