




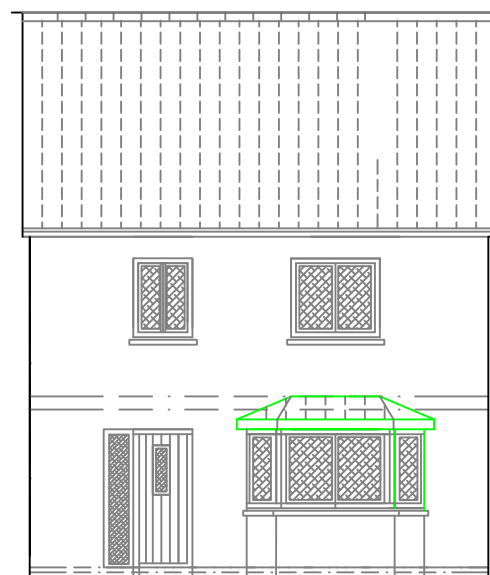


NORTH EAST

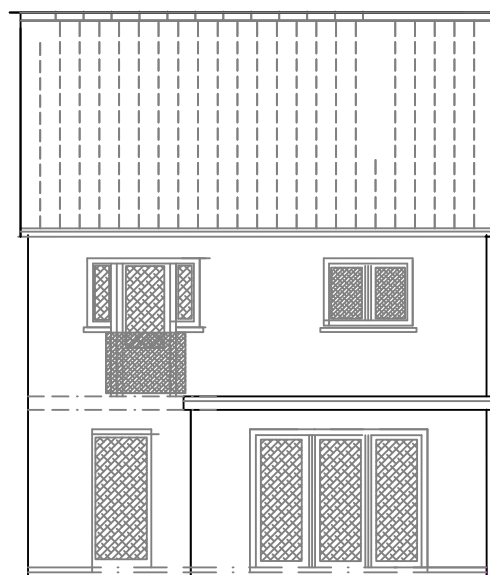


SOUTH WEST

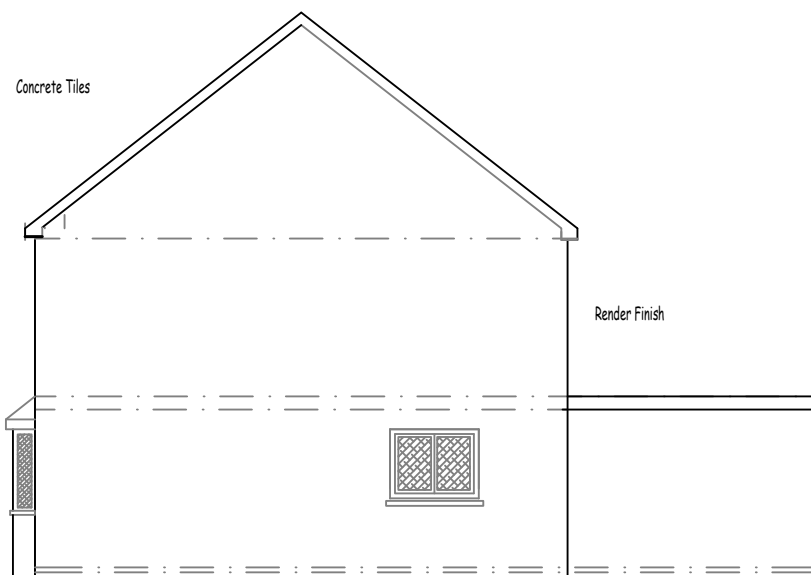



NORTH WEST

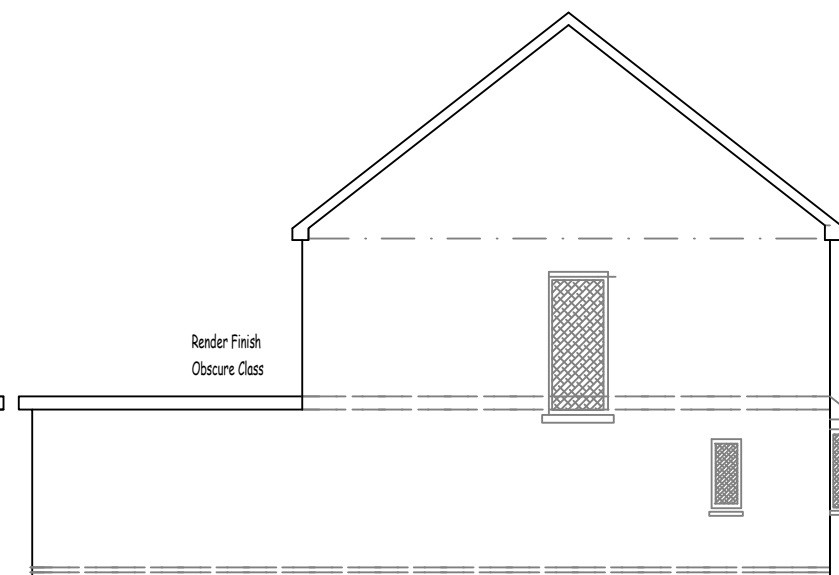

SOUTH EAST

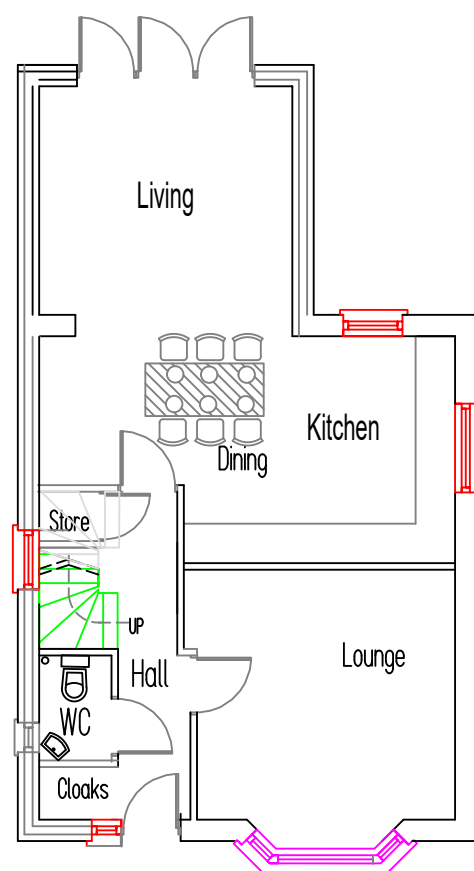

Area 61 m

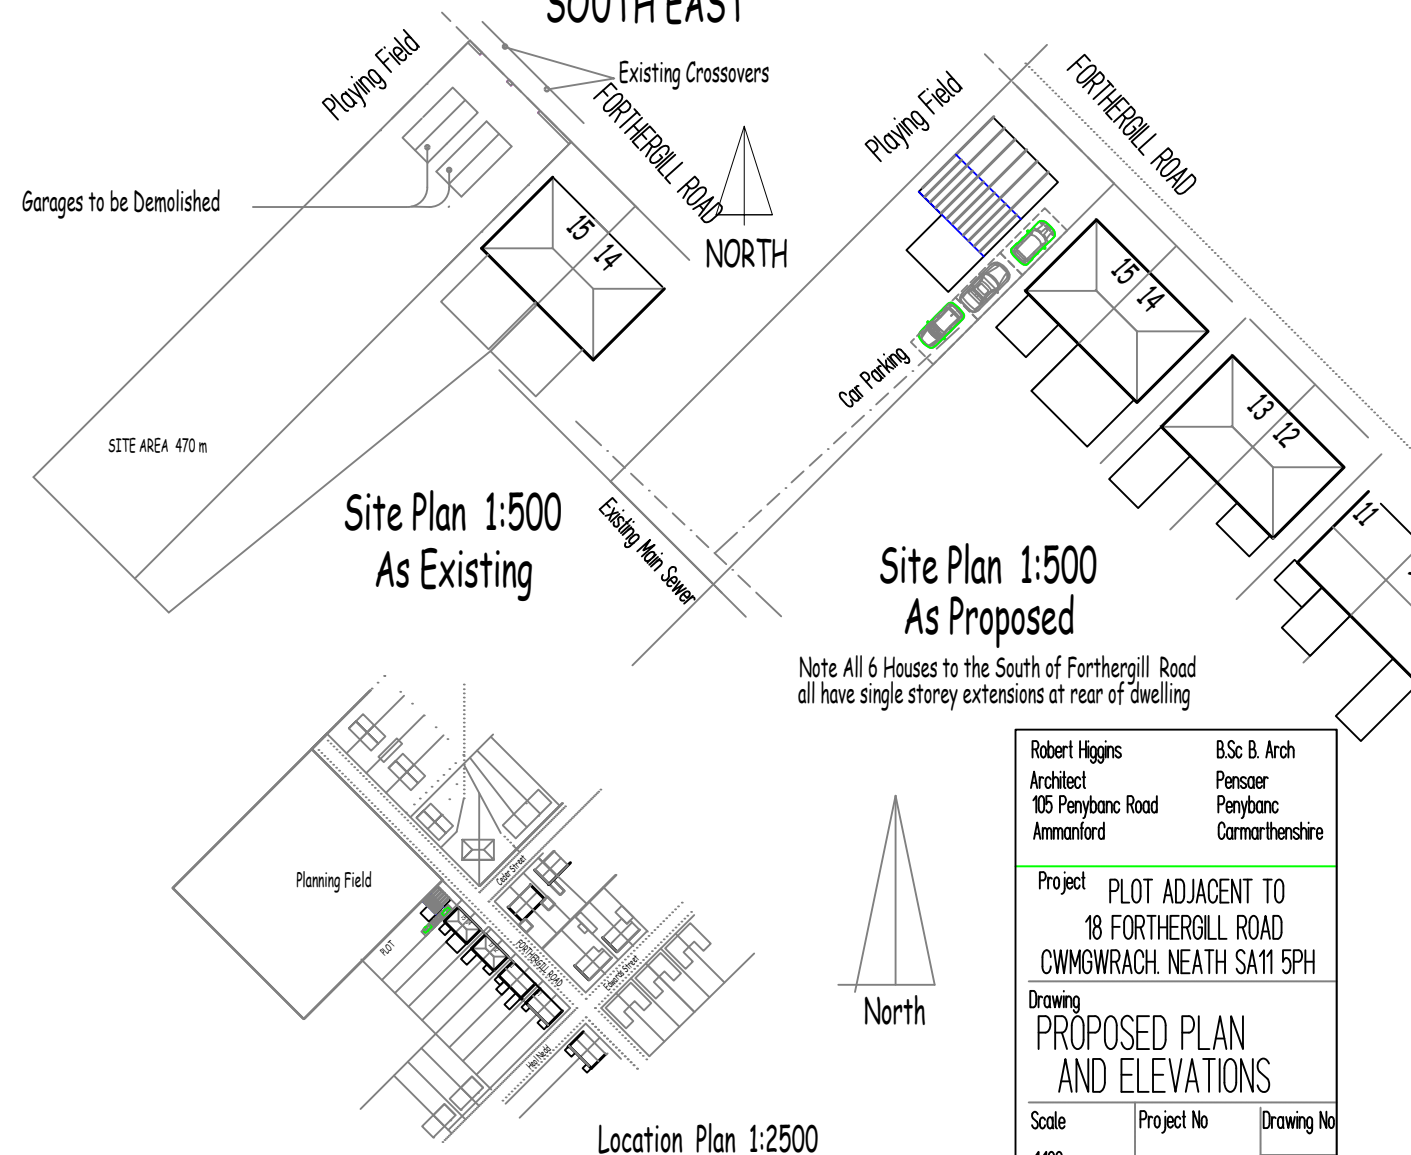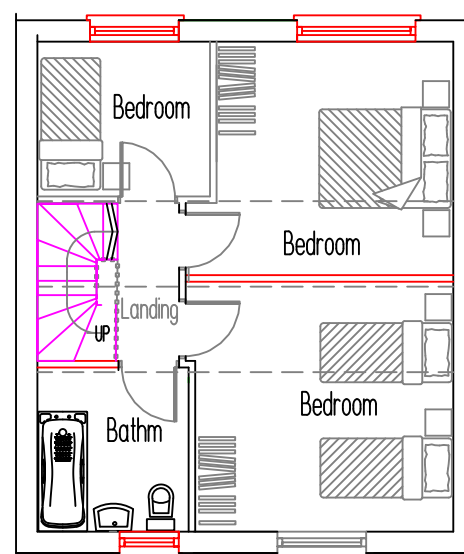

Robert Higgins Architect 105 Penybanc Road Ammanford		B.Sc. B. Arch Pensaer Penybanc Carmarthenshire	
Project PLOT ADJACENT TO 18 FORTHERGILL ROAD CWMGWRACH. NEATH SA11 5PH			
Drawing PROPOSED PLAN AND ELEVATIONS			
Scale 1:100	Project No 20:884		Drawing 01
Date 05.XII.20			