




North
1 : 100

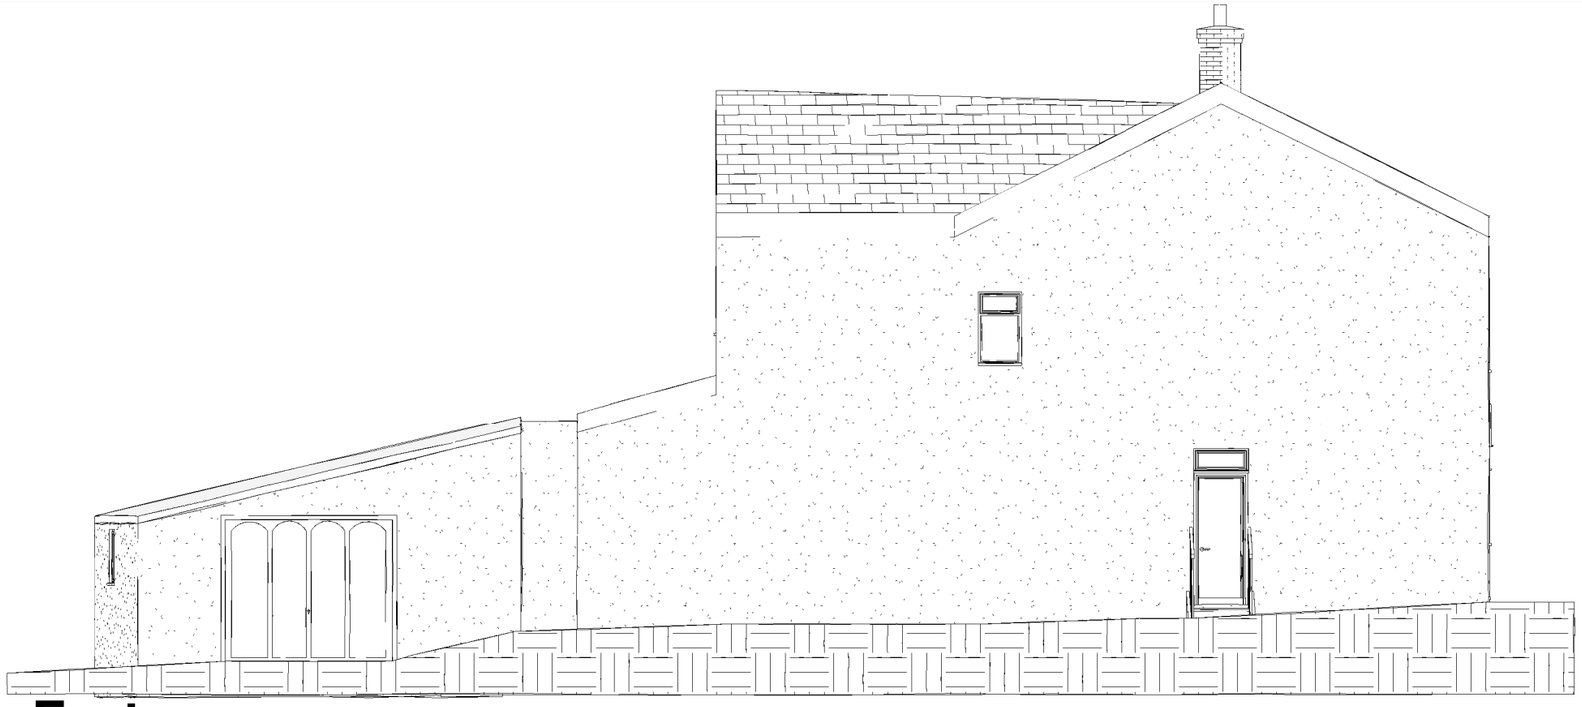

East
1 : 100

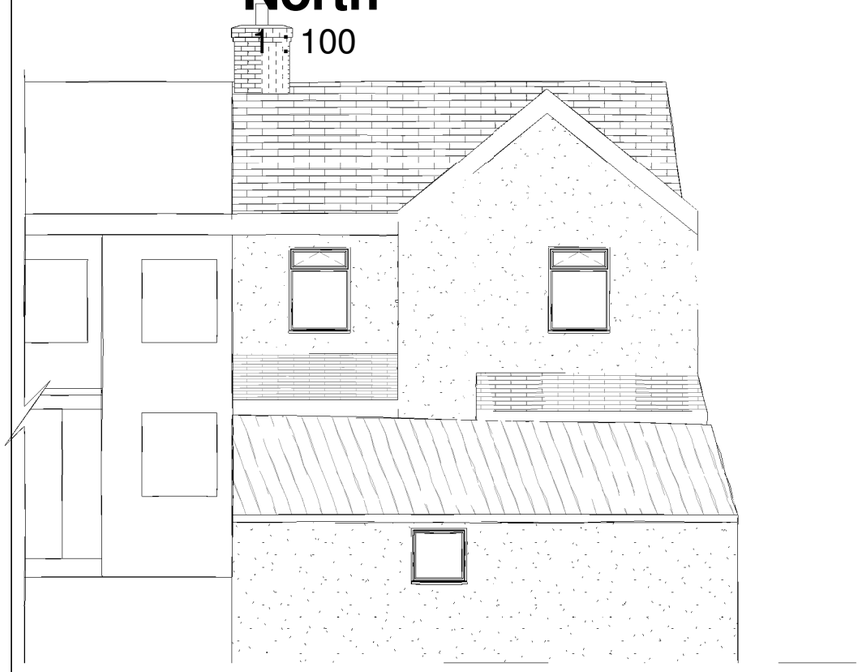

South
1 : 100

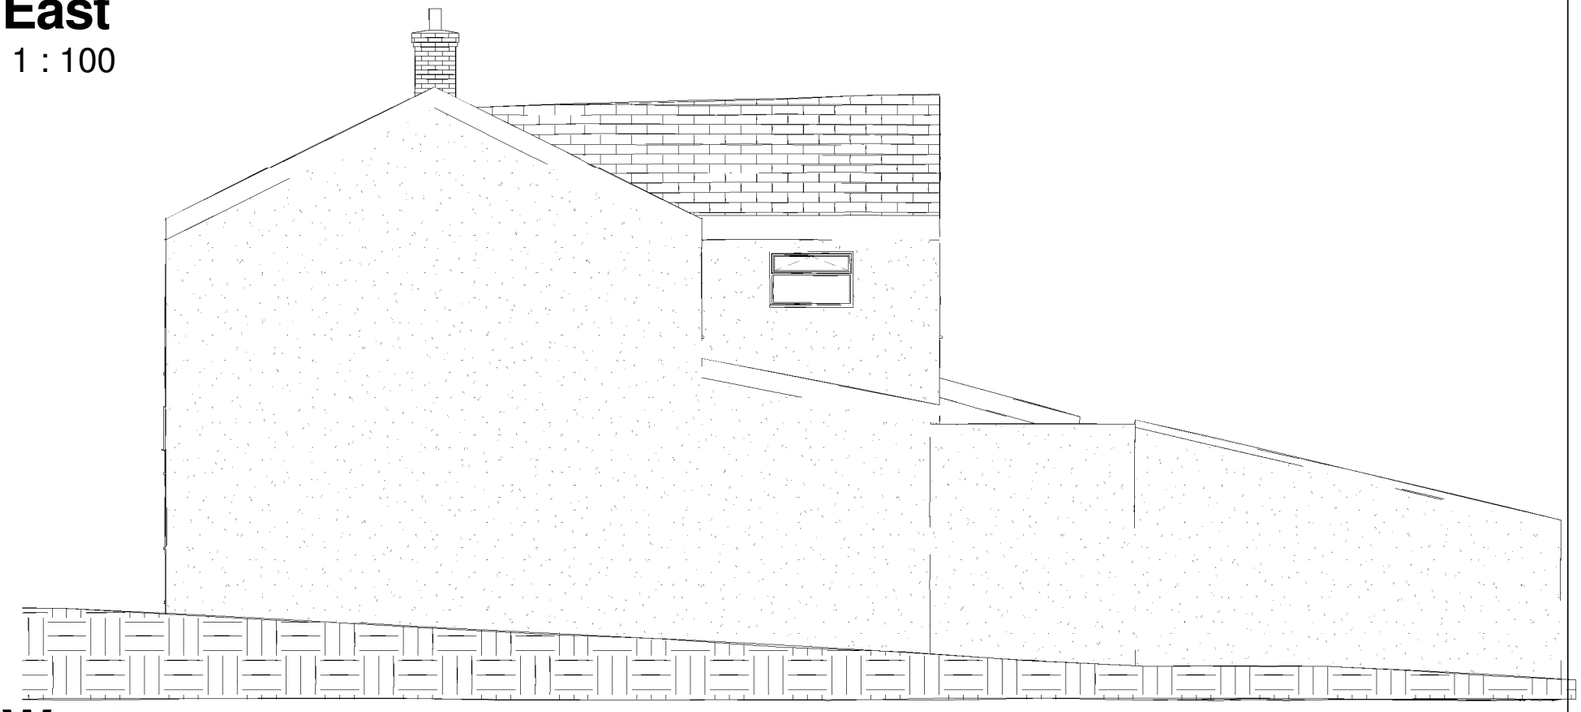

West
1 : 100

No.	Description	Date

www.ccs-solutions.co.uk

CODE	STATUS	SUITABILITY DESCRIPTION	PURPOSE OF ISSUE

PROJECT
119 Dynevor Road, Skewen

SHEET
Existing Elevations

CLIENT
Mr Gowri Nat

Date	Project number	Scale (@ A3)
01/10/2020	01102020	1 : 100

Drawn by: Author
Checked by: Checker
DRWAING NUMBER: A302
REV:

25/11/2020 15:53:15

Superseded