



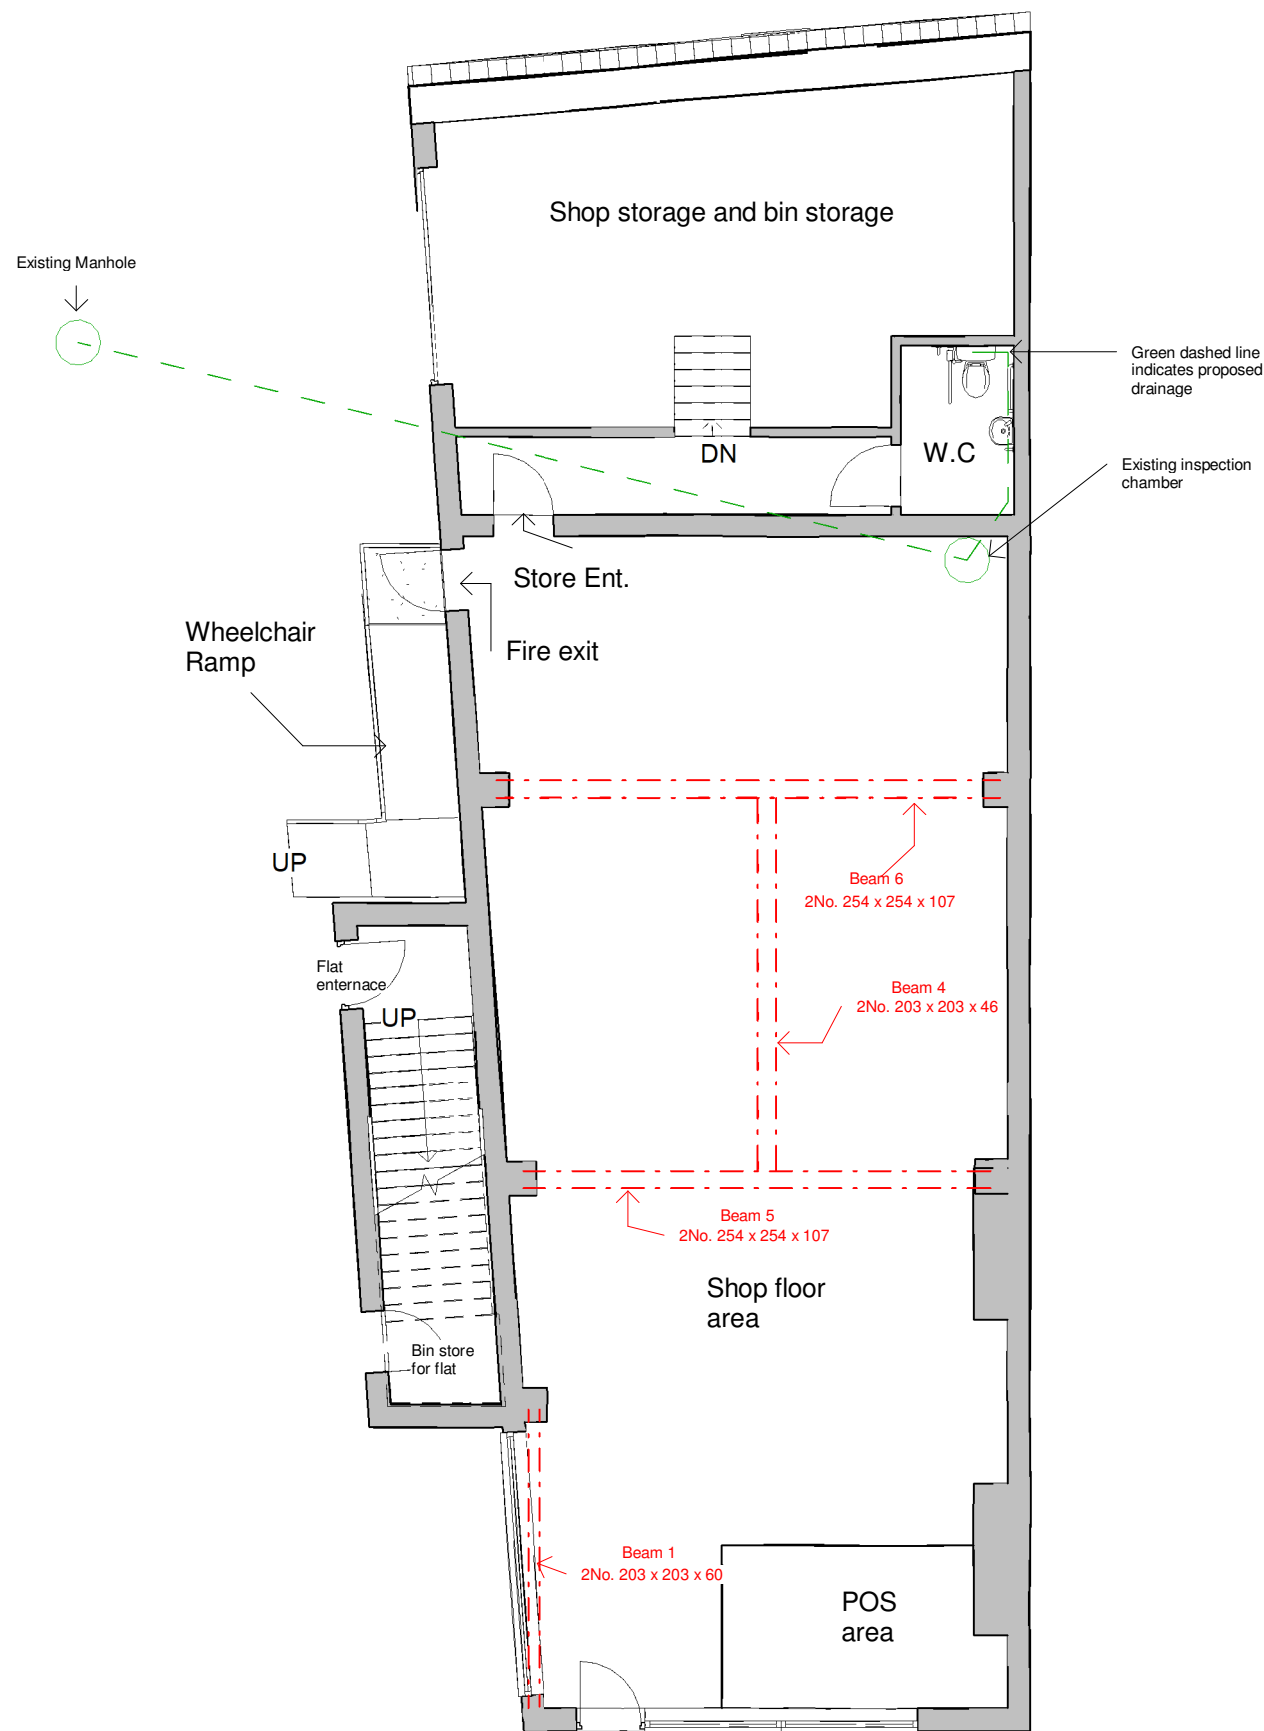

1 **Ground Floor**
1 : 100

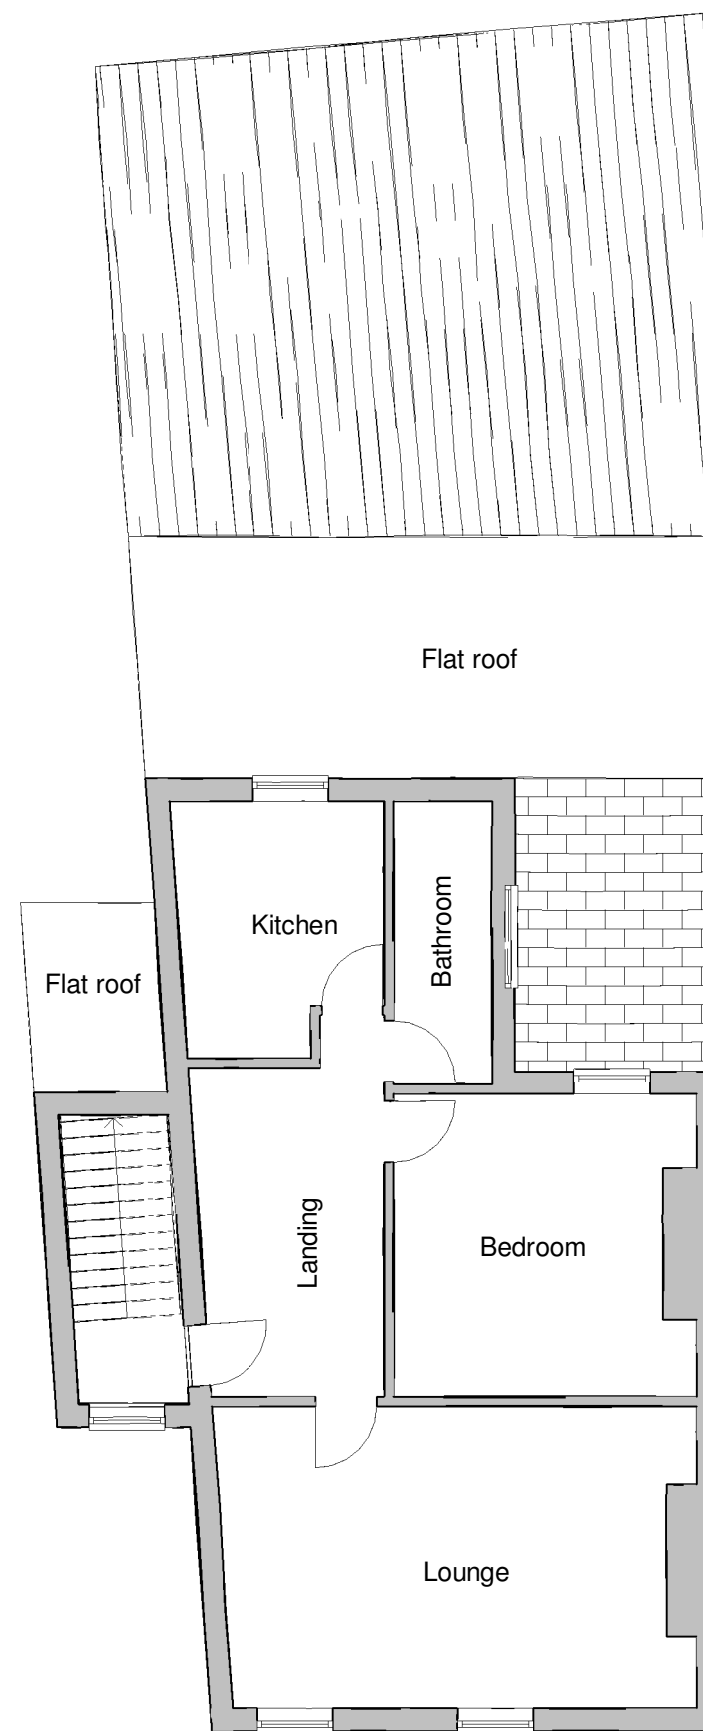

2 **First Floor**
1 : 100

	No.	Description	Date	 www.ccs-solutions.co.uk				PROJECT		CLIENT Mr Gowri Nat				
								119 Dynevor Road, Skewen						
				CODE	STATUS	SUITABILITY DESCRIPTION	PURPOSE OF ISSUE PLANNING	SHEET	Date 01/10/2020			Project number 01102020	Scale (@ A3) 1 : 100	
									Drawn by CCS		DRWAING NUMBER		REV	
									Checked by		A303		A	