



North
1 : 100

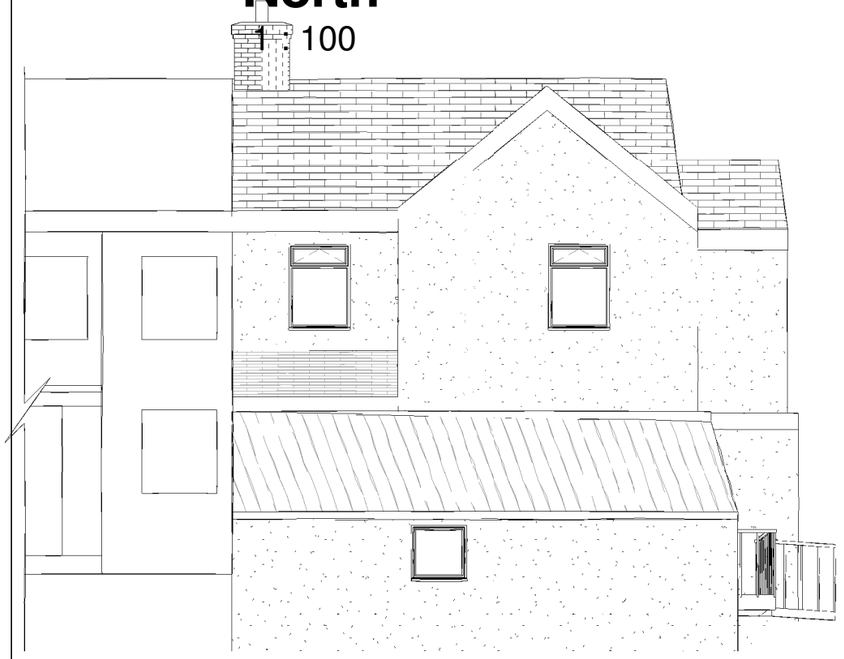

East
1 : 100



South
1 : 100

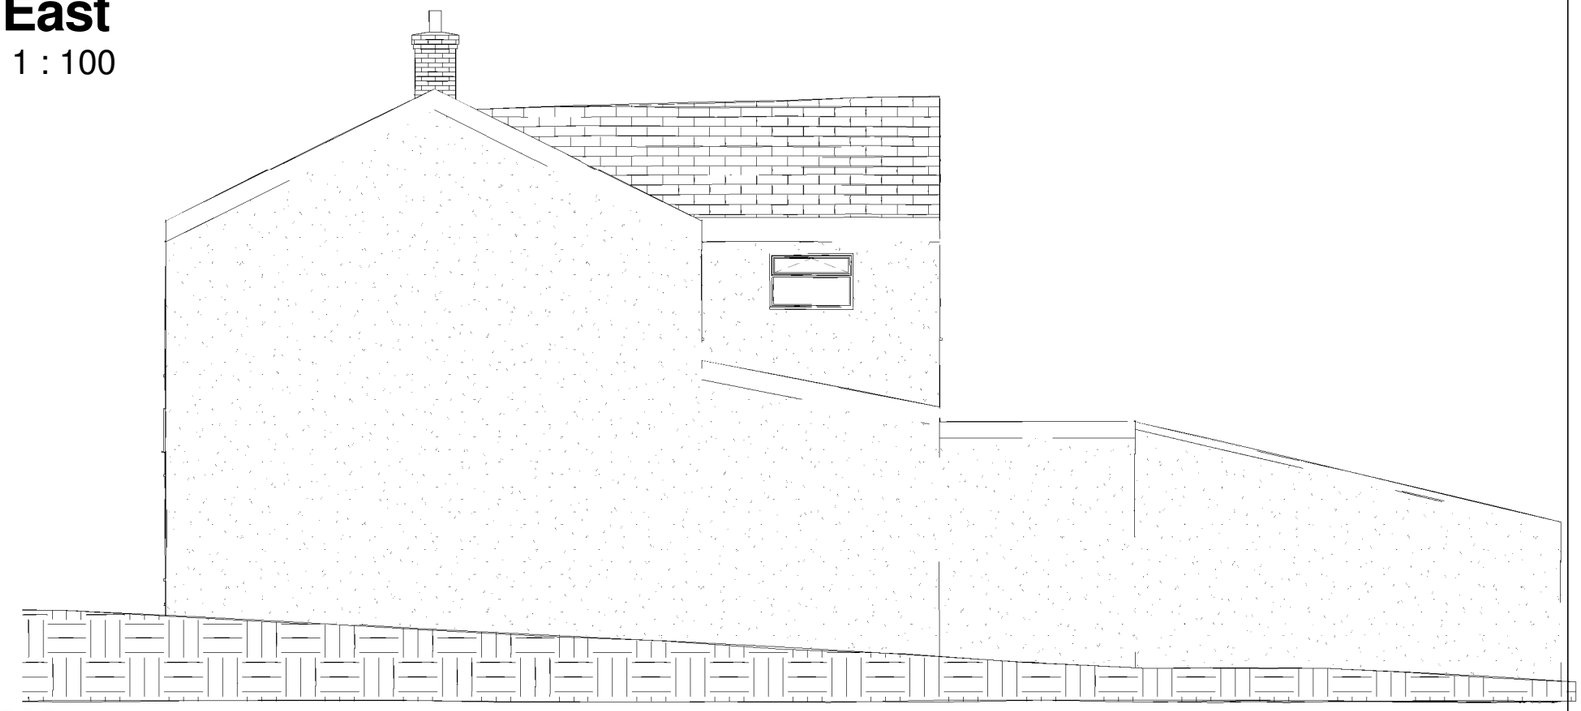

West
1 : 100

No.	Description	Date

CCS COMPLETE C&D & STRUCTURAL SOLUTIONS
www.ccs-solutions.co.uk

CODE	STATUS	SUITABILITY DESCRIPTION	PURPOSE OF ISSUE

PROJECT
119 Dynevor Road, Skewen

SHEET
Proposed Elevations

CLIENT
Mr Gowri Nat

Date	Project number	Scale (@ A3)
01/10/2020	01102020	1 : 100

Drawn by	DRWAING NUMBER	REV
Author	A304	

Checked by
Checker

17/12/2020 15:57:04

Superseded