



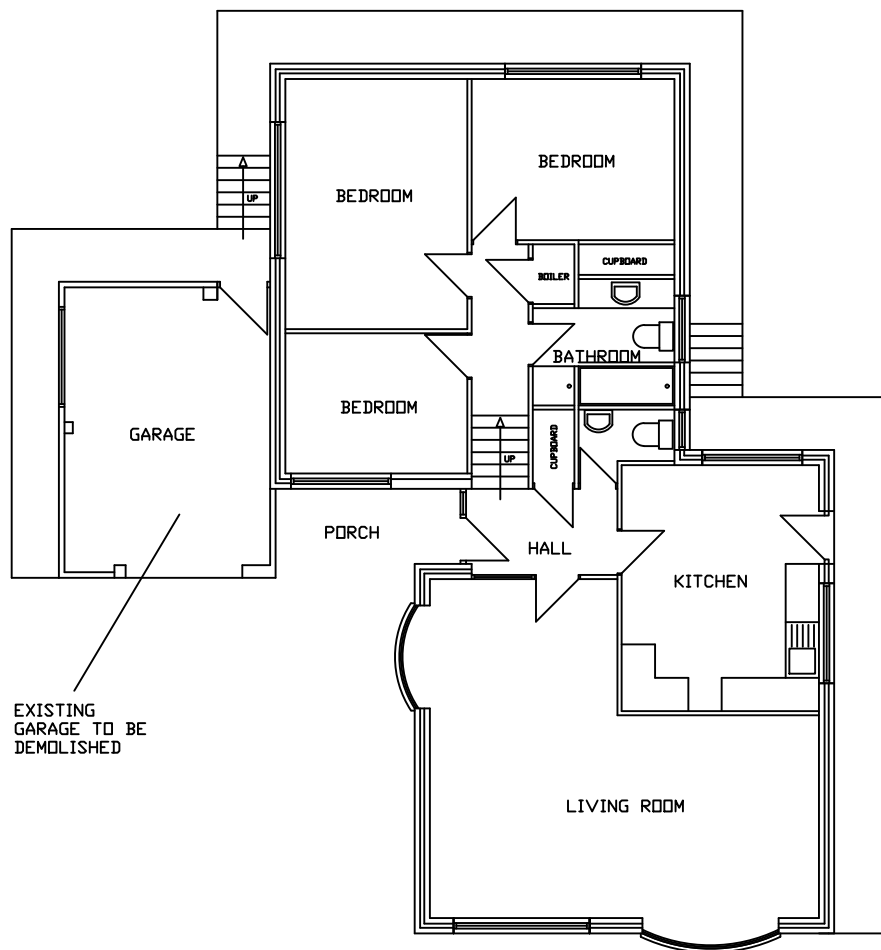

EXISTING FLOOR LAYOUT PLAN

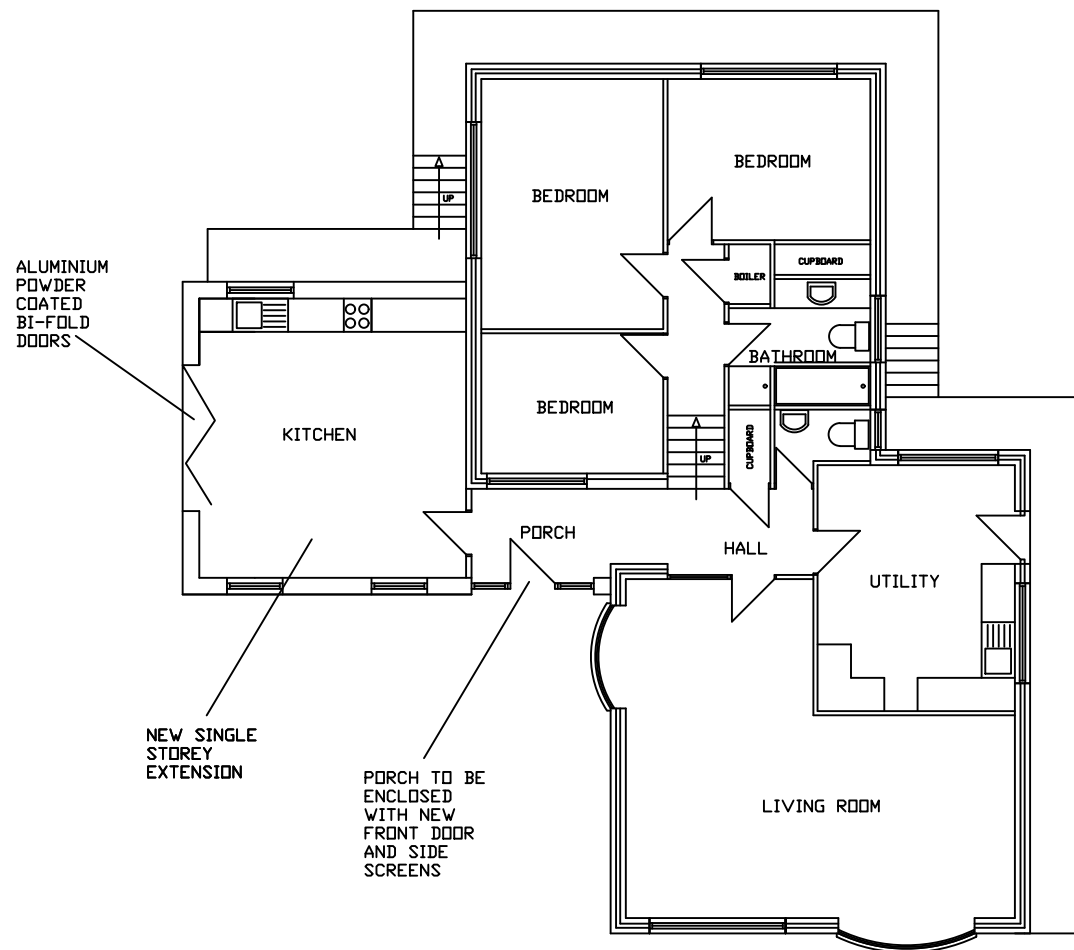

PROPOSED FLOOR LAYOUT PLAN

ALL SURFACE WATER AND FOUL WATER TO BE CONNECTED TO EXISTING UNDERGROUND DRAINAGE.

KTS CONSULT
BUILDING SURVEYING & ARCHITECTURAL SERVICES

CLIENT :
MR A LYE
68 WOODLANDS PARK DRIVE

PROJECT :
SINGLE STOREY EXTENSION

DRAWING TITLE :
68 WOODLAND PARK DRIVE.
EXISTING AND PROPOSED FLOOR LAYOUT PLANS

Drawn by : SJH	Checked :
Scale : 1:100	Date : 09/2020
Draw No. : 68WPD/FLP/1	Rev :