


9 GRAIN GELLINUDD

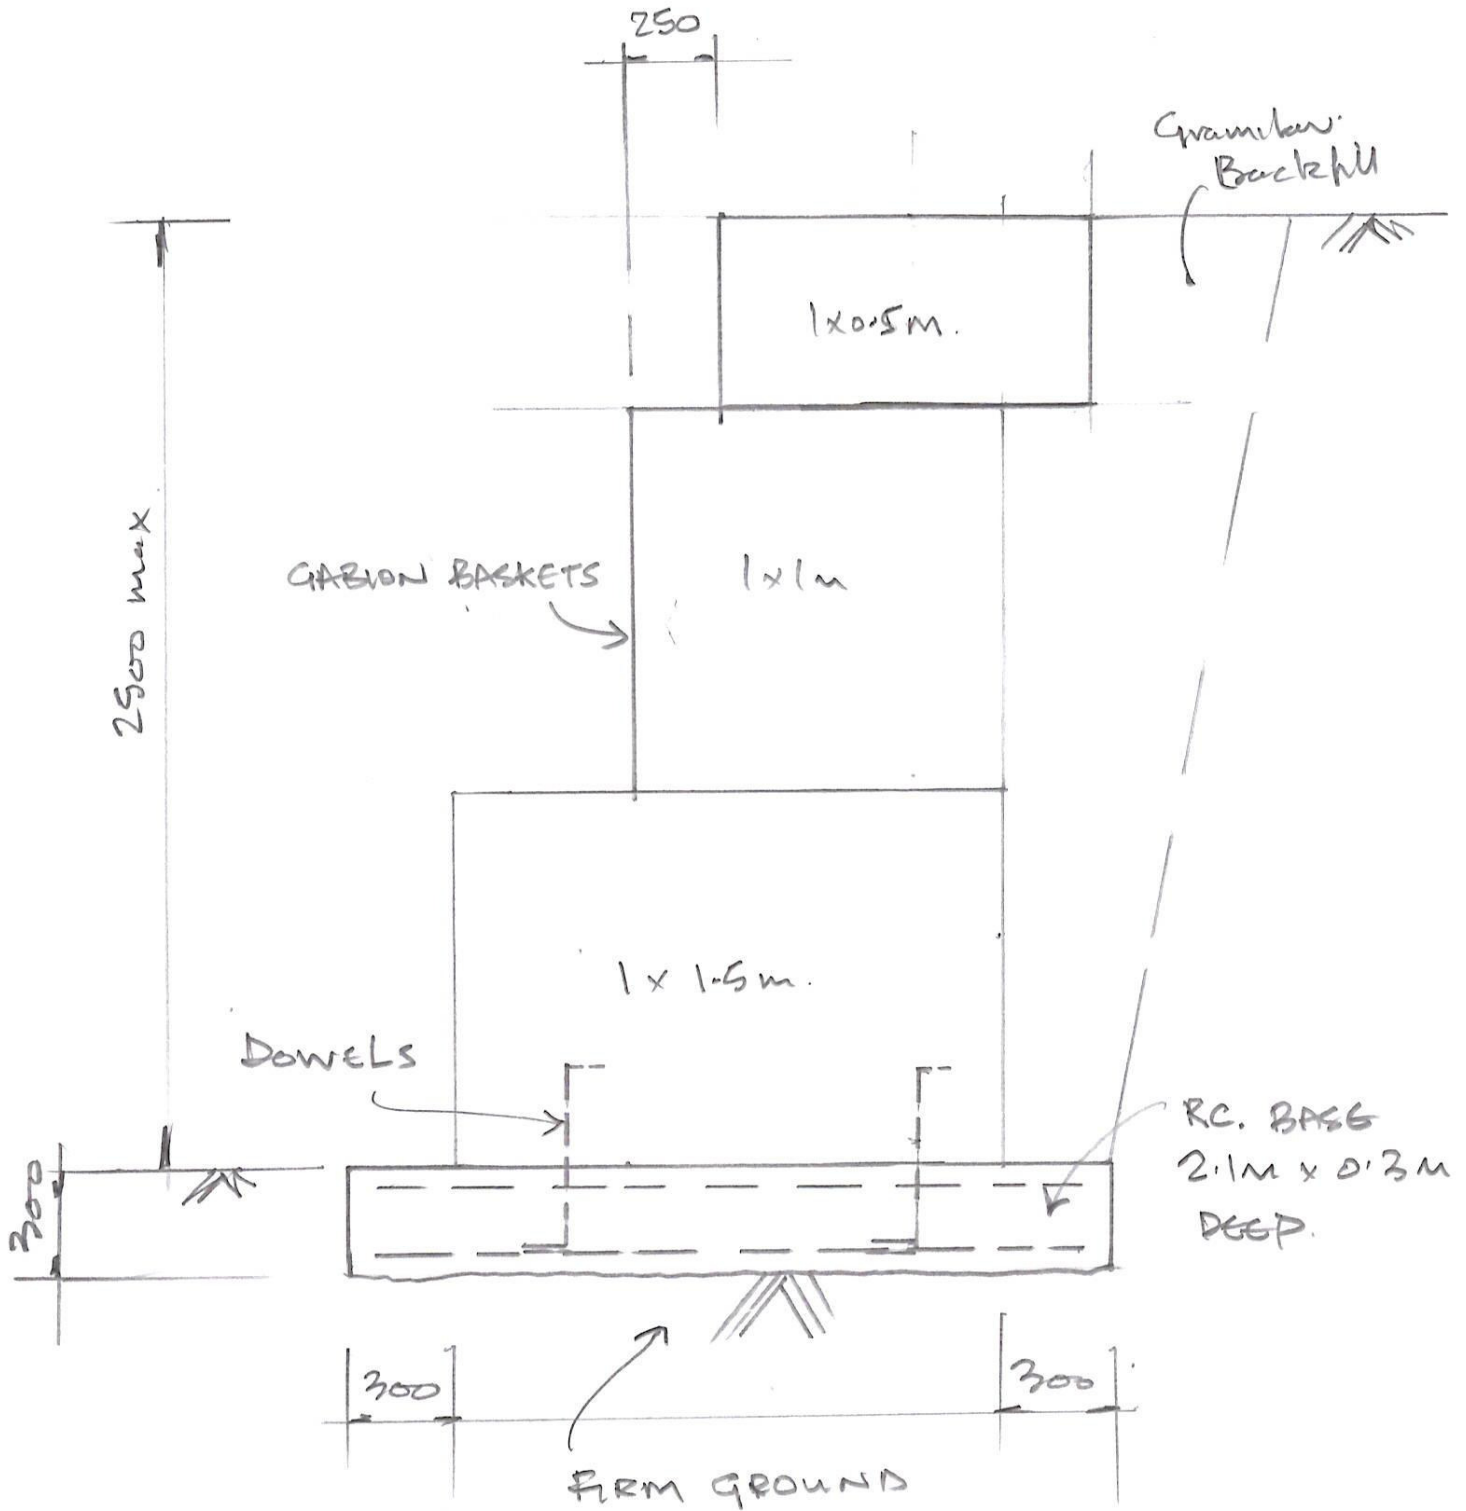

RETAINING WALL - SECTION.
(PRELIMINARY)