

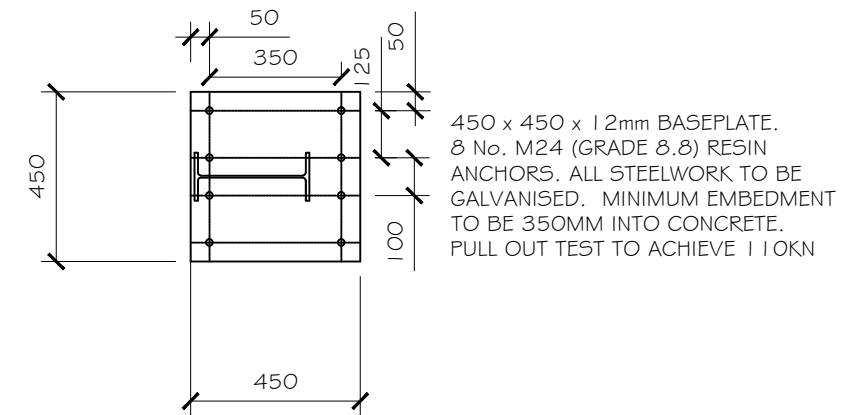
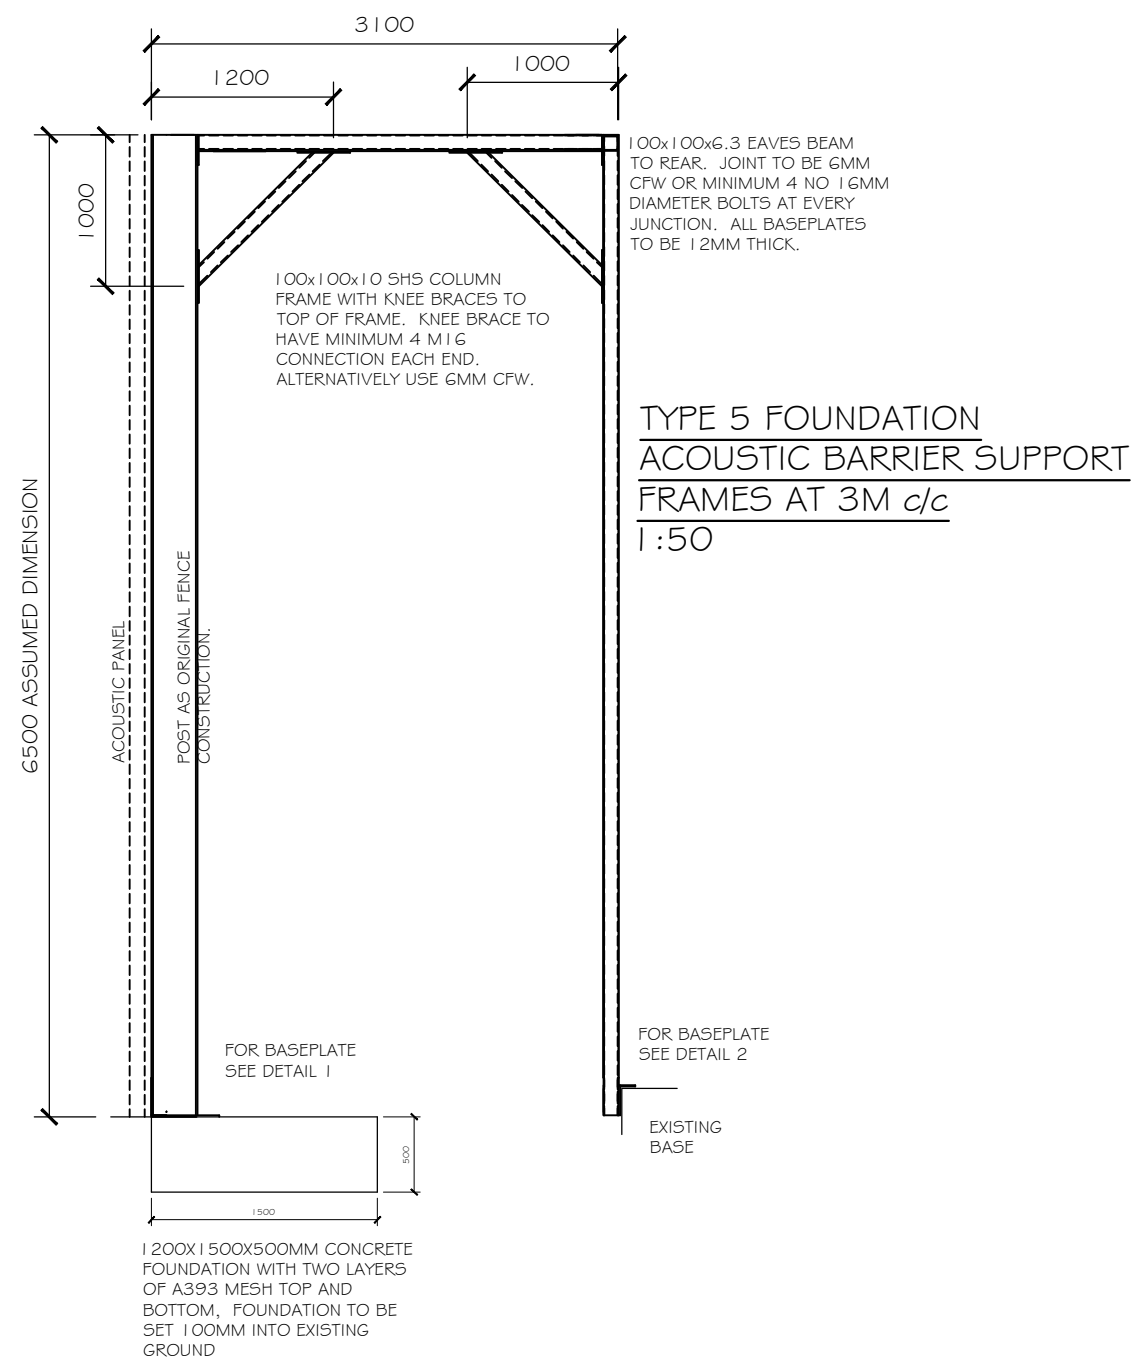


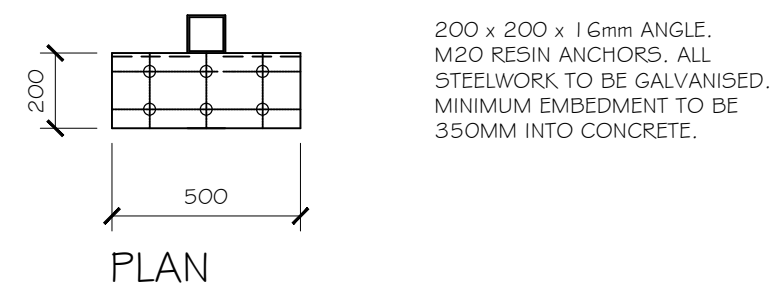

DETAIL 1
BASE PLATE DETAIL FOR EXISTING
ACOUSTIC FENCE COLUMNS
(SCALE 1:20)

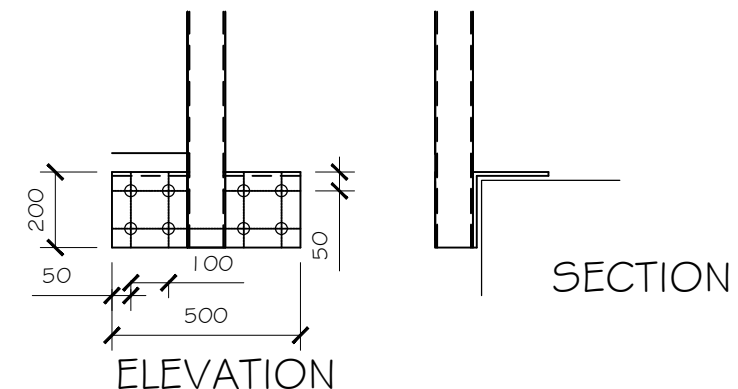

DETAIL 2
BASE PLATE DETAIL - CONNECION
TO EXISTING BASE
(SCALE 1:20)

P04	SM	DEC 20	SCALE ADDED
P03	SM	SEP 20	BASEPLATE ADDED
P02	SM	SEP 20	UPDATED TO COMMENTS
P01	SM	SEP 20	ACOUSTIC PANEL SHOWN
REV.	By	Date	Description

Project Description
AFAN WAY,
PORT TALBOT
FRAME TO ACOUSTIC BARRIER
TYPE 5 FOUNDATIONS

Drawn SRM	Date SEP 20	Project Number 1207413	
Checked SRM	Date SEP 20	Drawing Number	Rev.
Scales SM		DR-ST-GA-03	P04