
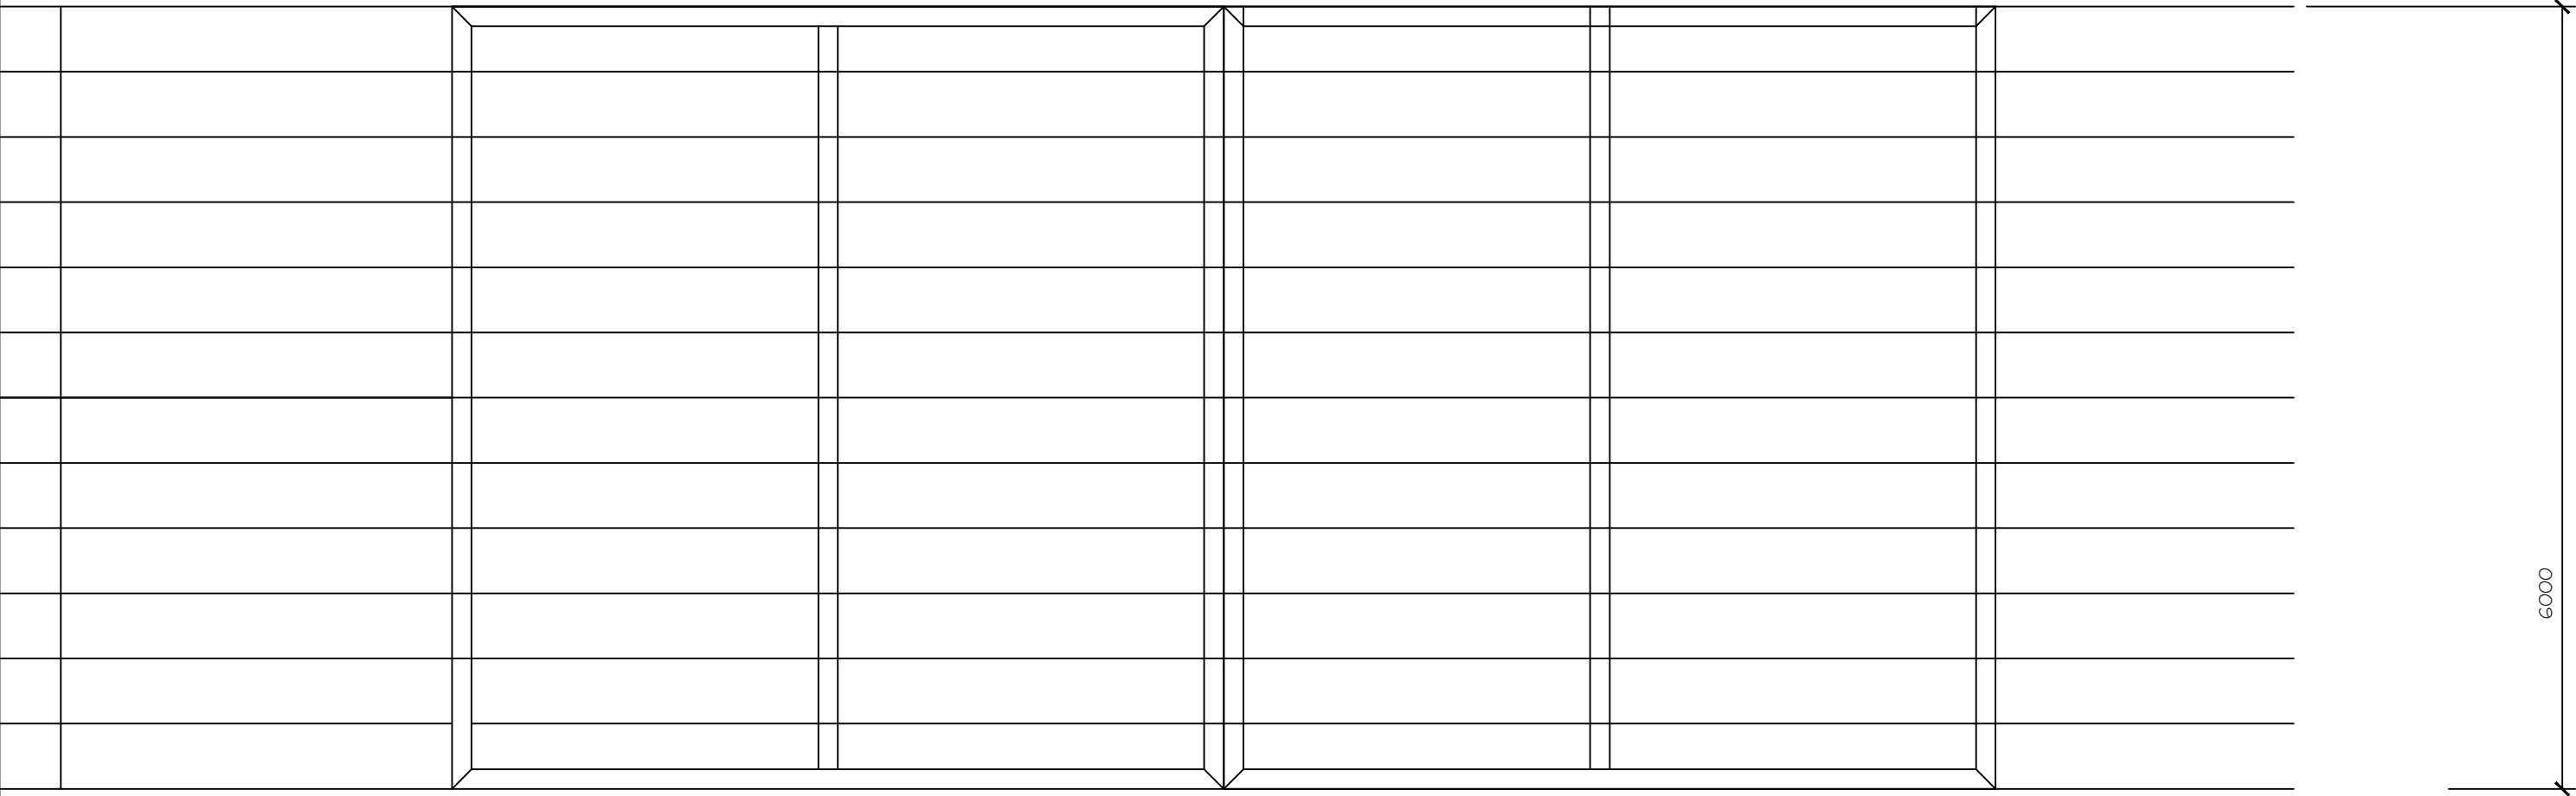


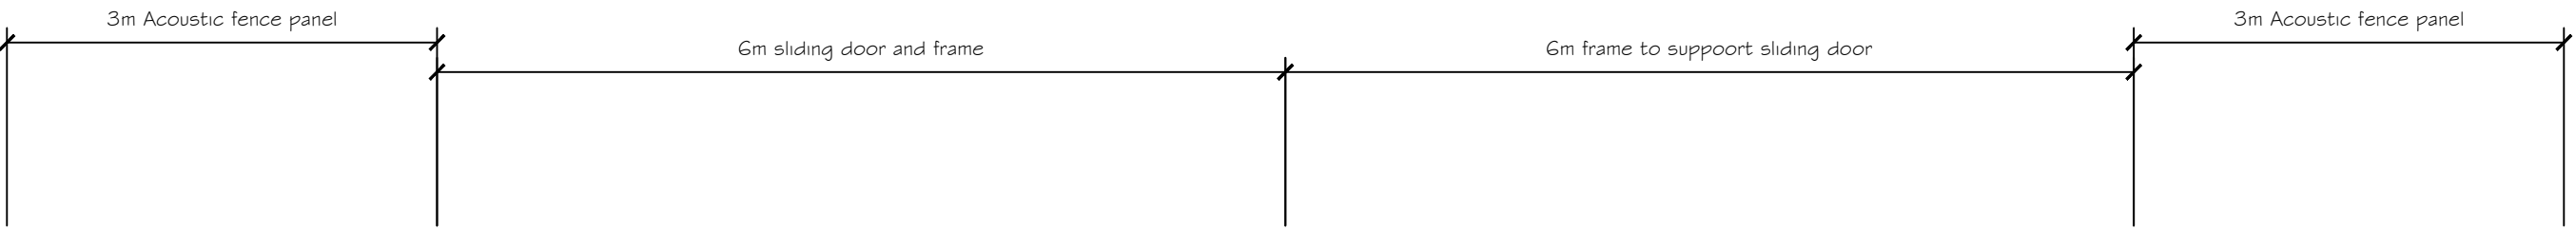

|   |      |    |      |             |                                                                                                 |                   |             |                             |           |
|---|------|----|------|-------------|-------------------------------------------------------------------------------------------------|-------------------|-------------|-----------------------------|-----------|
| <div><br/><b>STEVE MORGAN ASSOCIATES</b><br/>CONSULTING ENGINEERS</div> |      |    |      |             | Project Description<br>AFAN WAY,<br>PORT TALBOT<br>ELEVATION ON ACOUSTIC<br>FENCE SLIDING GATES | Drawn JH          | Date DEC 20 | Project Number 1207413      |           |
|   |      |    |      |             |                                                                                                 | CheckedSRM        | Date DEC 20 | Drawing Number<br>DR-ST-500 | Rev.<br>- |
|   |      |    |      |             |                                                                                                 | Scales 1:50 AT A3 |             |                             |           |
|   | REV. | By | Date | Description |                                                                                                 |                   |             |                             |           |
|   |      |    |      |             |                                                                                                 |                   |             |                             |           |