

# Superseded

## Osteo Suite



Plan Produced for: Darryl Hutchinson

Date Produced: 21 Dec 2020

Plan Reference Number: TORQM20356105854792

Scale: 1:500 @ A4


© Crown copyright and database rights 2019 OS 100042766

Superseded

---

Superseded

Osteo Suite - Location Plan

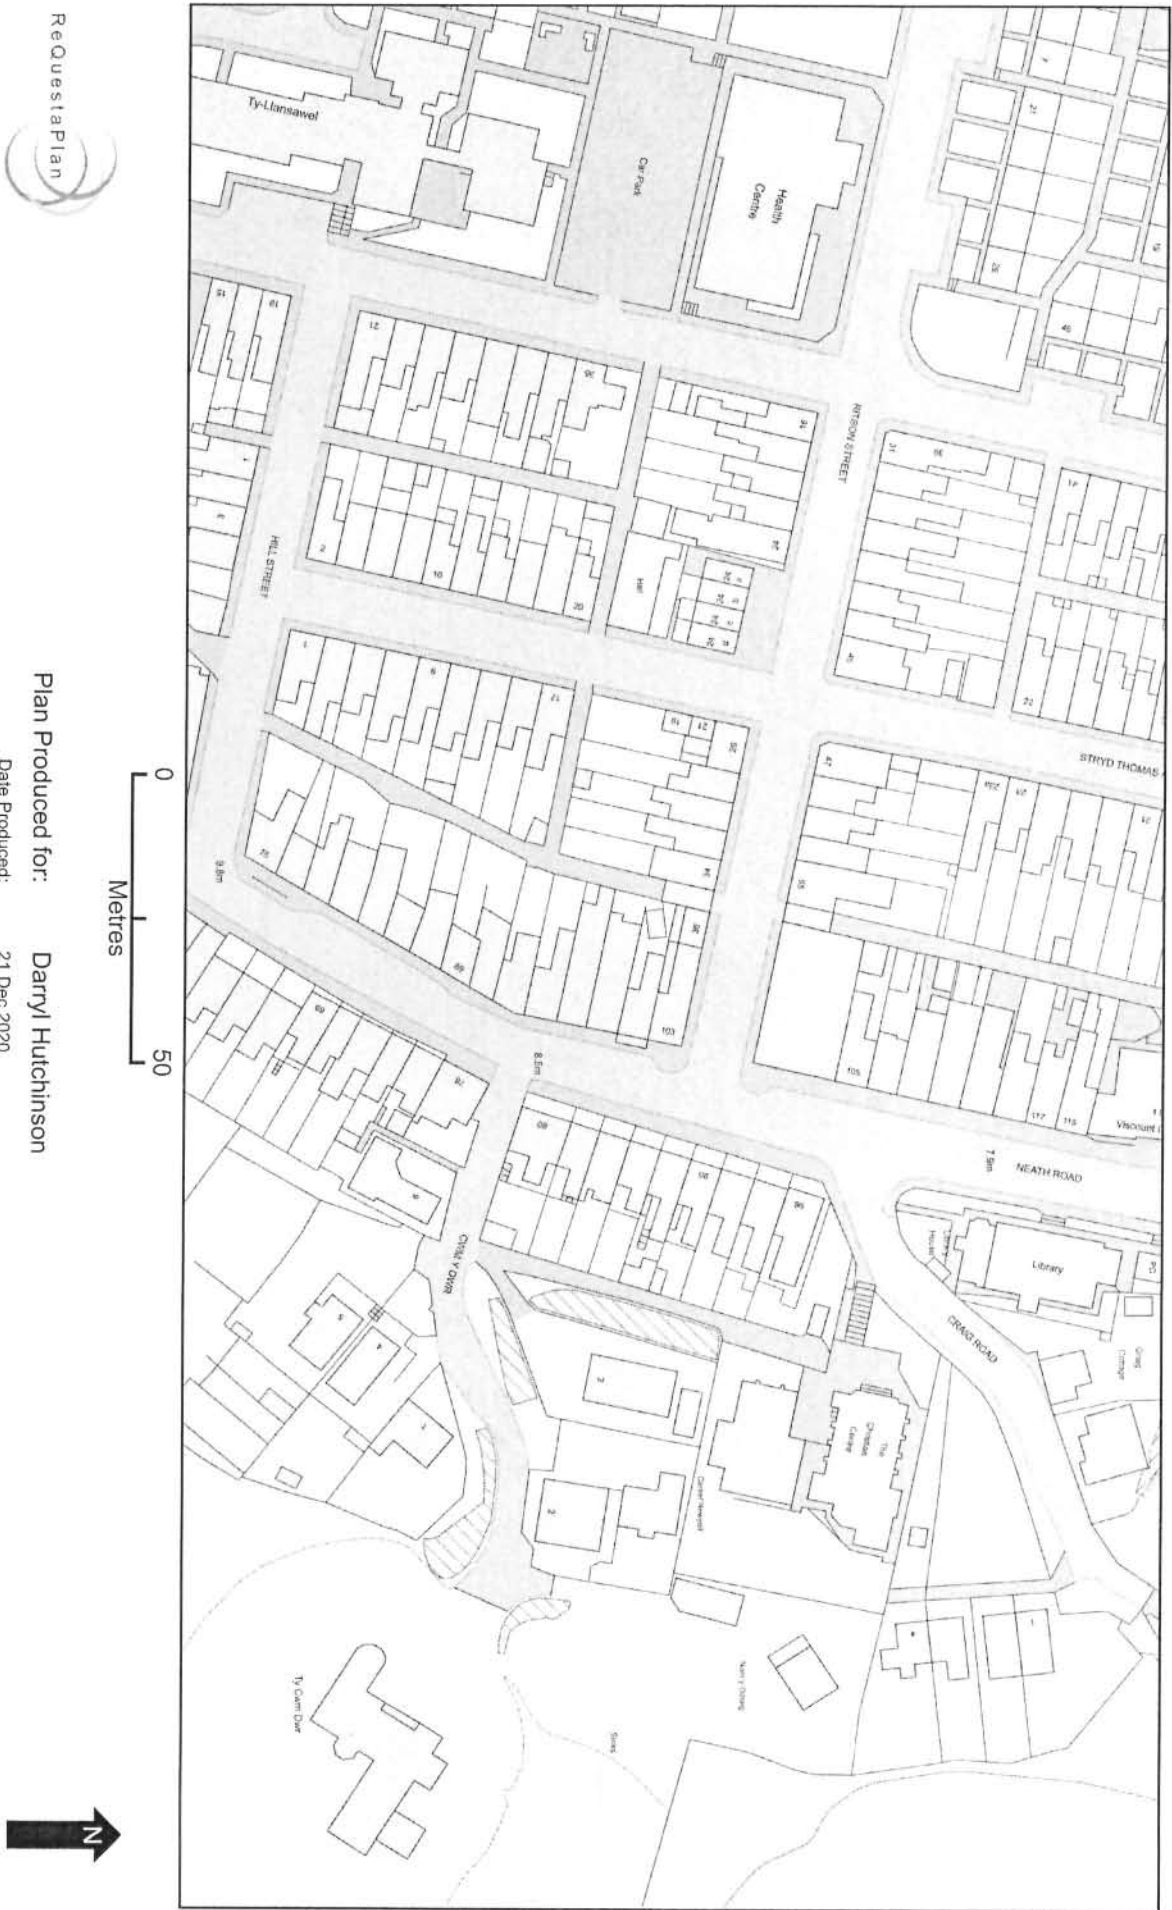

Plan Produced for: Darryl Hutchinson

Date Produced: 21 Dec 2020

Plan Reference Number: TORQM20356110118994

Scale: 1:1250 @ A4

© Crown copyright and database rights 2019 OS 100042766

Superseded

---