



18 Ffynnon Dawel Existing & Proposed Layouts

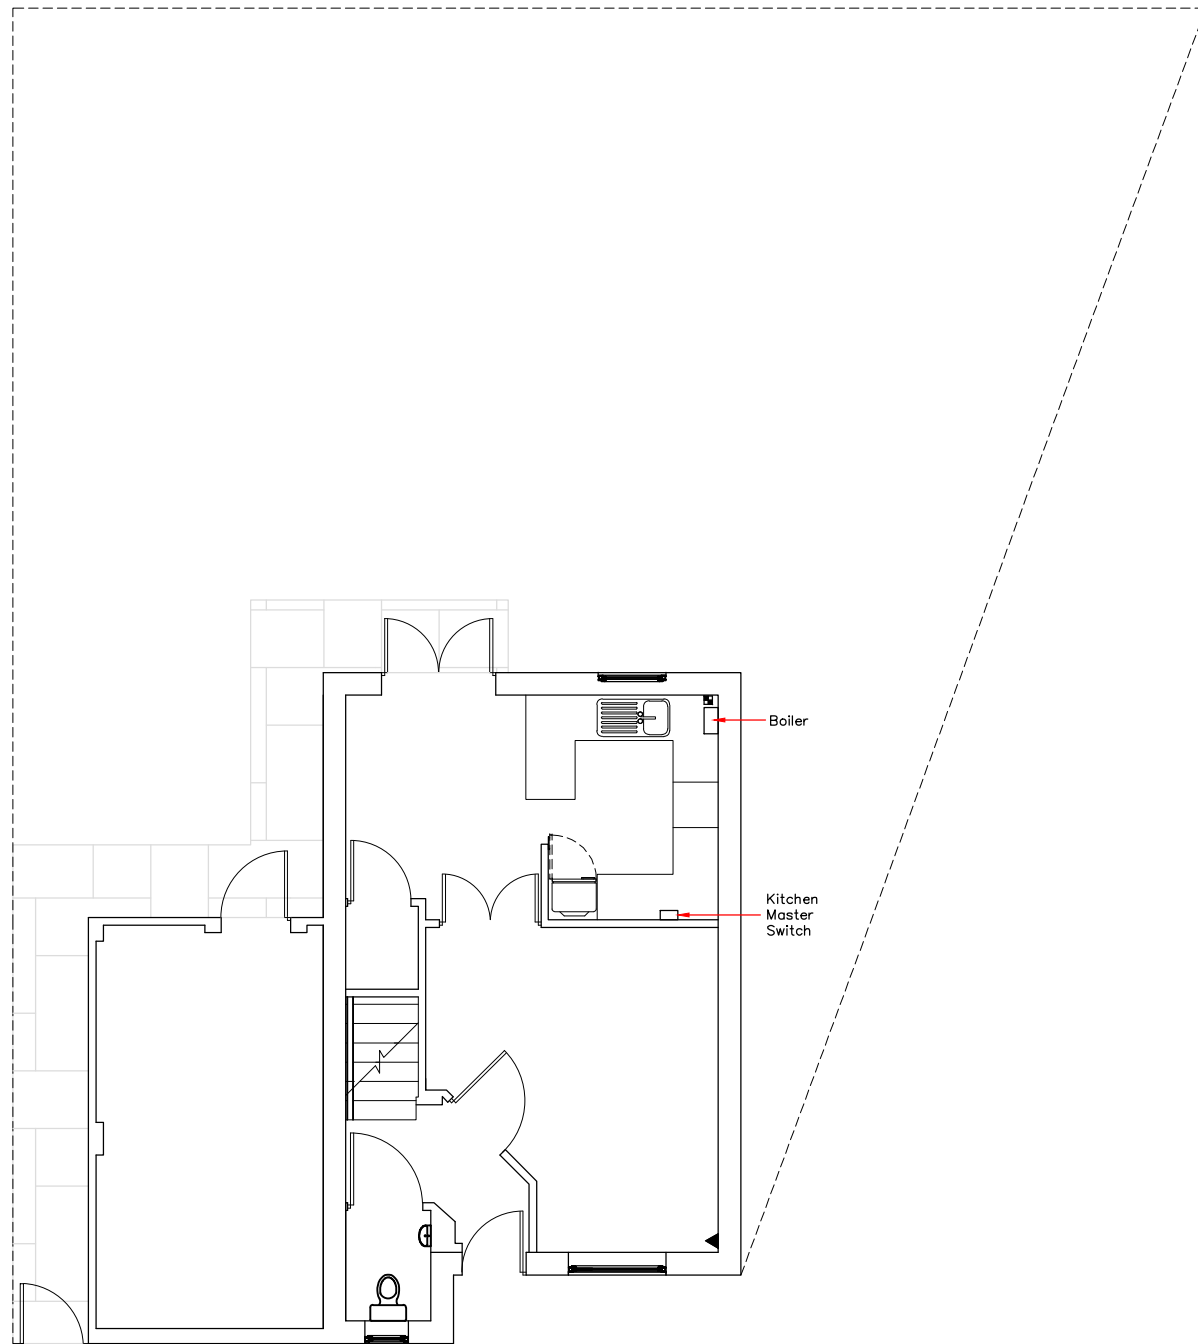

Existing Layout
Scale 1:100

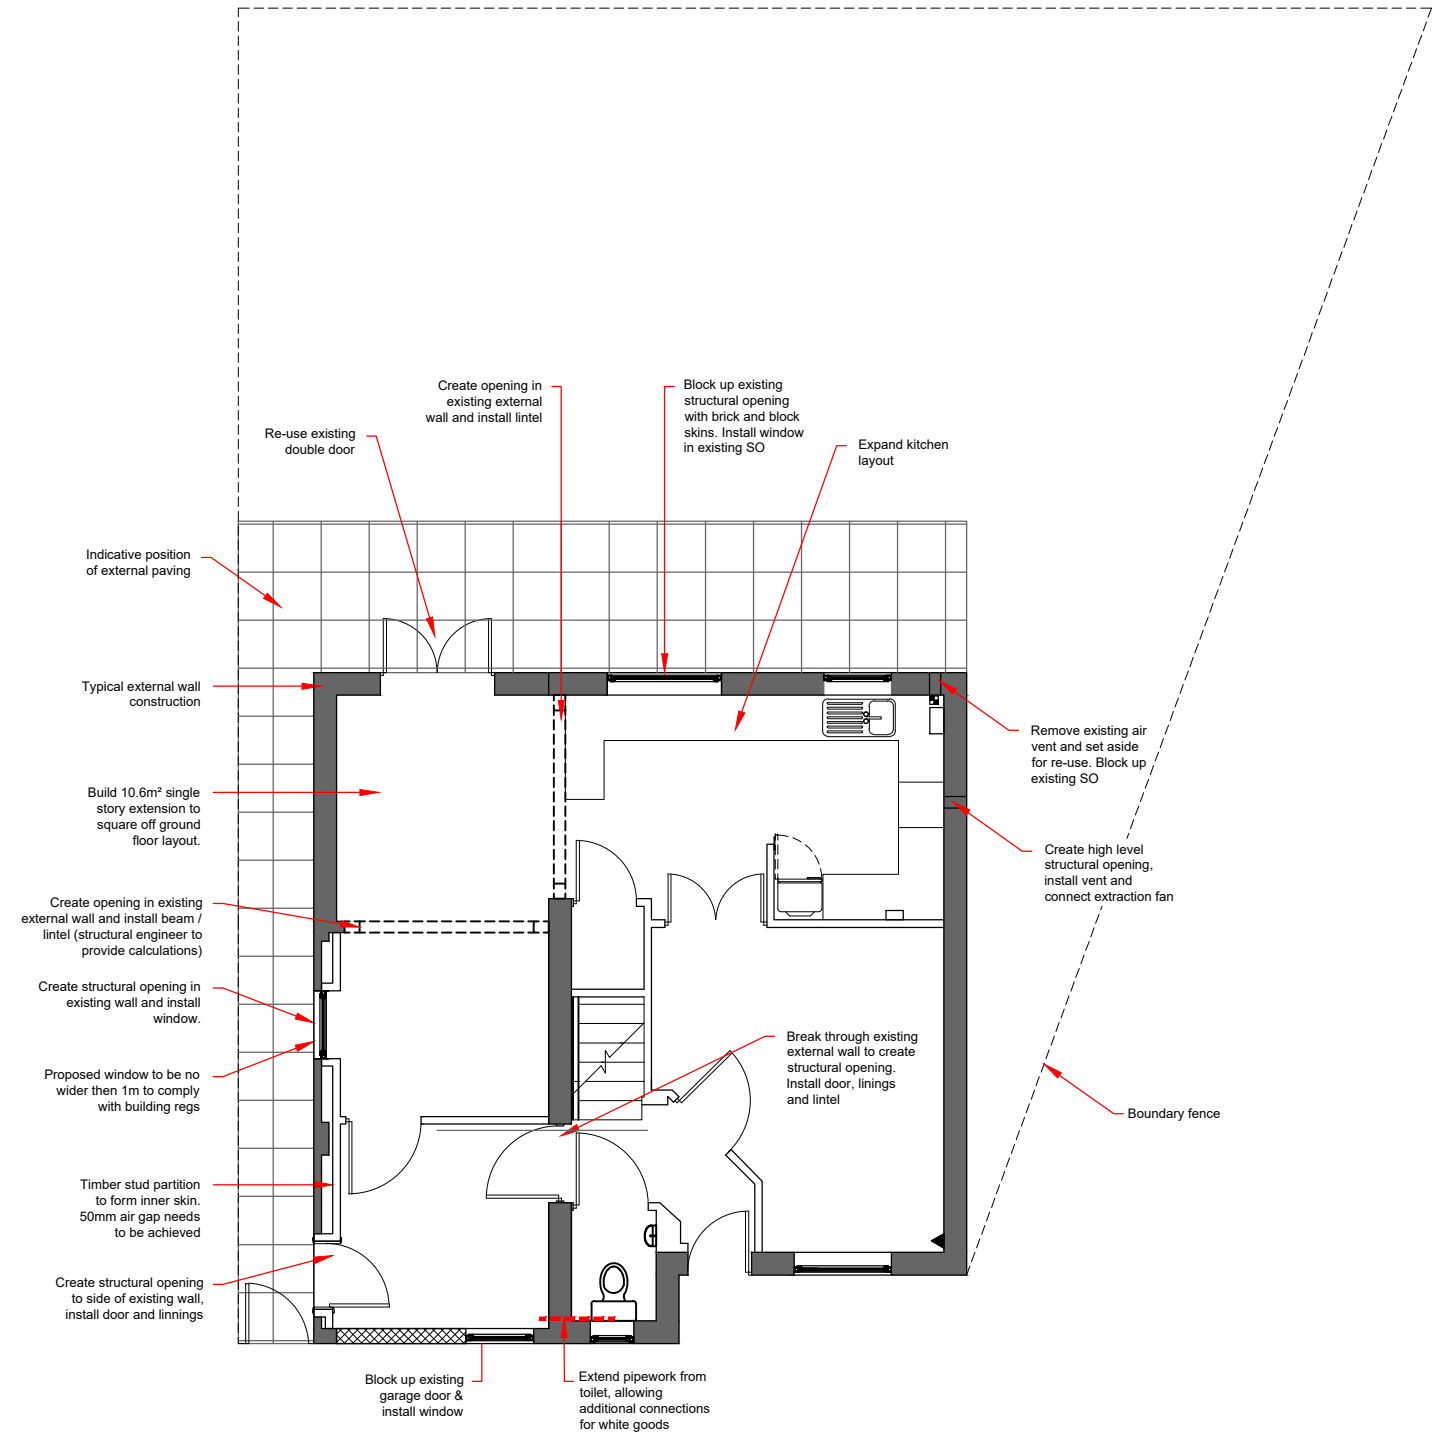

Proposed Layout
Scale 1:100