


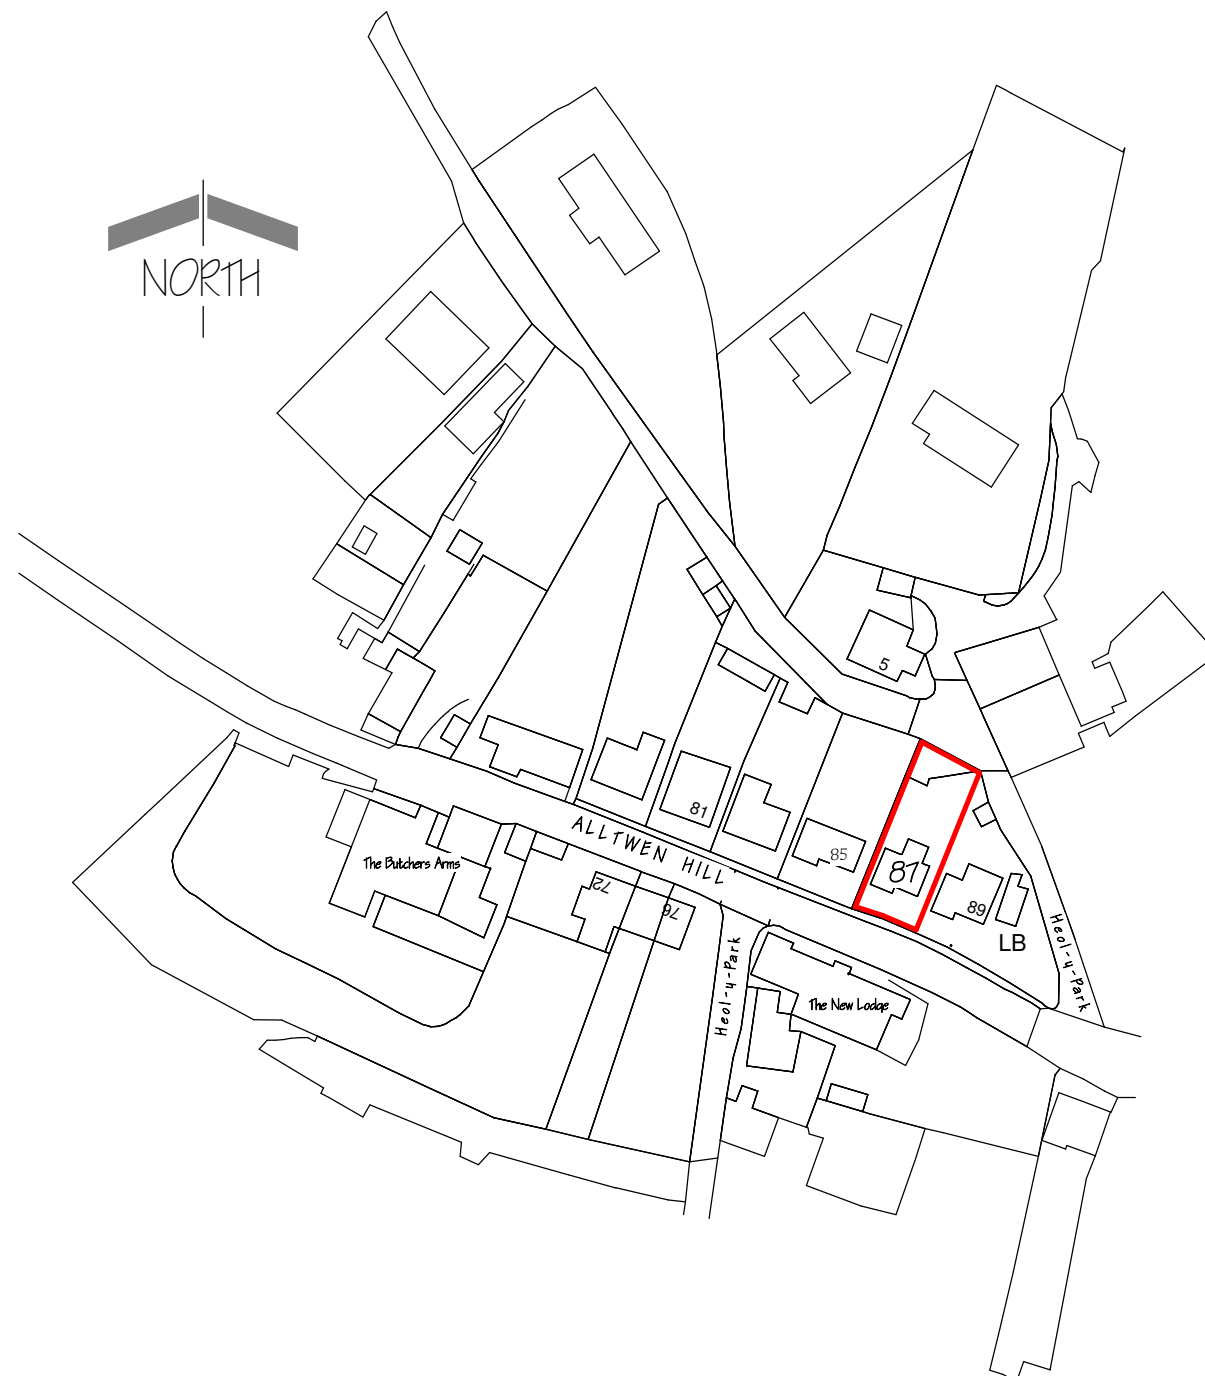

PROPOSED FIRST FLOOR REAR EXTENSION at
87 ALLTWEN HILL, PONTARDAWE,
SWANSEA. SA8 3BP

TITLE	Date 21.12.20	Drawing No	REV
	Scale 1:1250		
LOCATION PLAN	Drawn DC	2021/1	