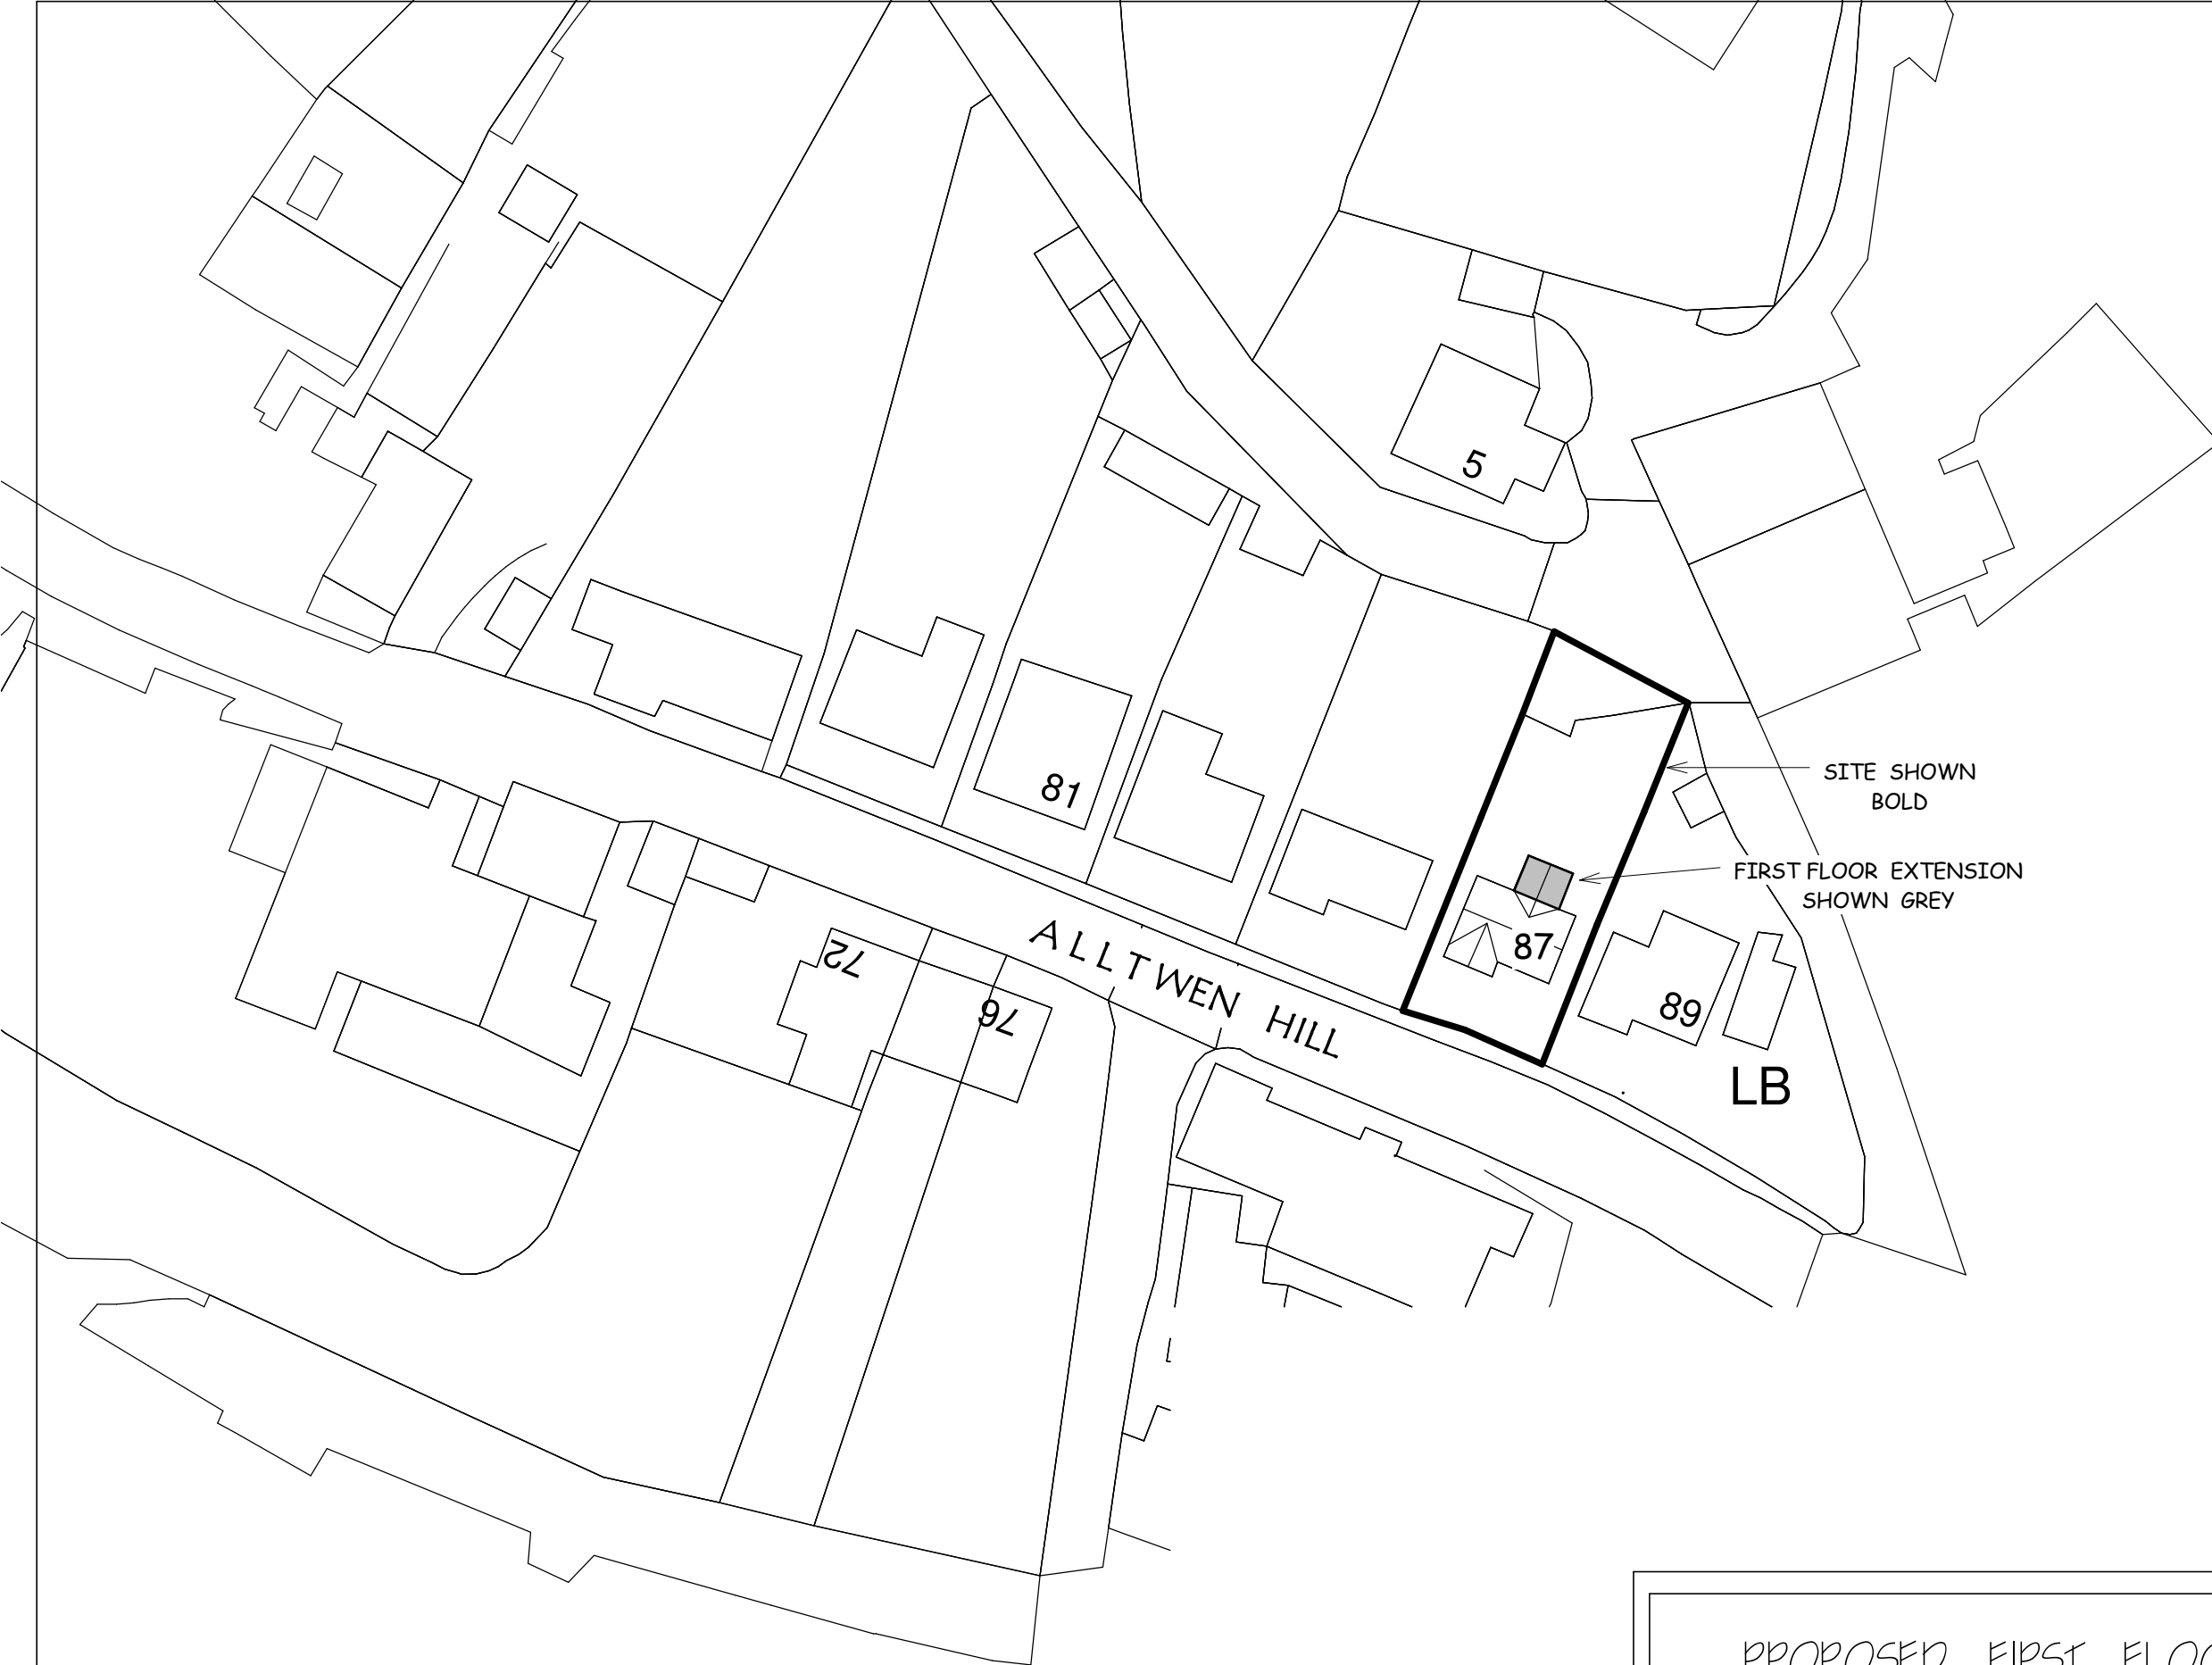


SITE SHOWN
BOLD

FIRST FLOOR EXTENSION
SHOWN GREY

LB

BLOCK PLAN Scale 1 : 500

PROPOSED FIRST FLOOR REAR EXTENSION at
87 ALLWEN HILL, PONTARDAWE,
SWANSEA. SAB 3BP

BLOCK PLAN

Date	21/2/20
Scale	1 : 500
Drawn	pg

Drawing No

2021 / 2

REV