




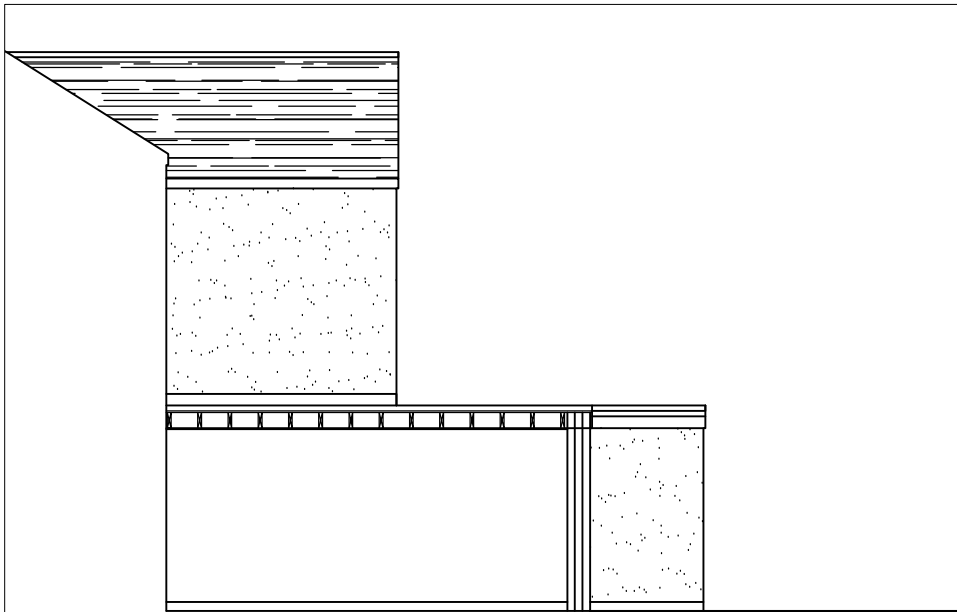


EXISTING SIDE ELEVATION

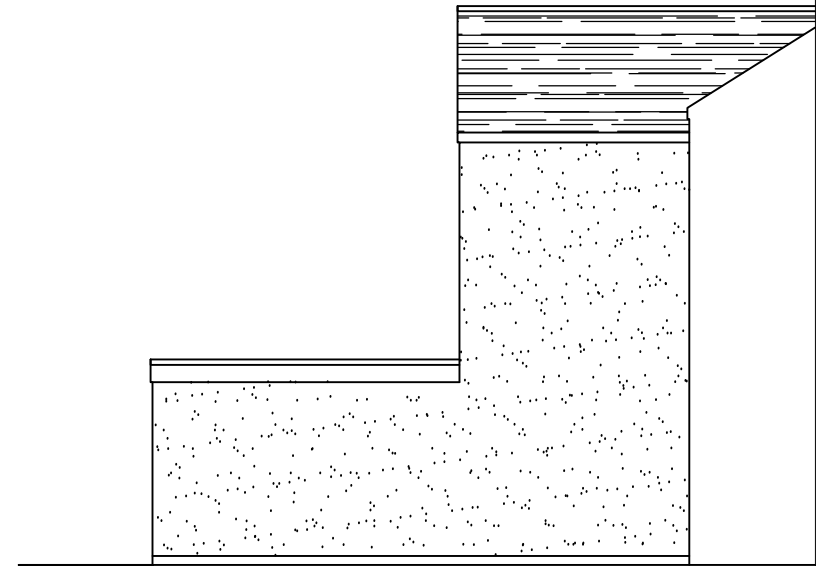

EXISTING END ELEVATION

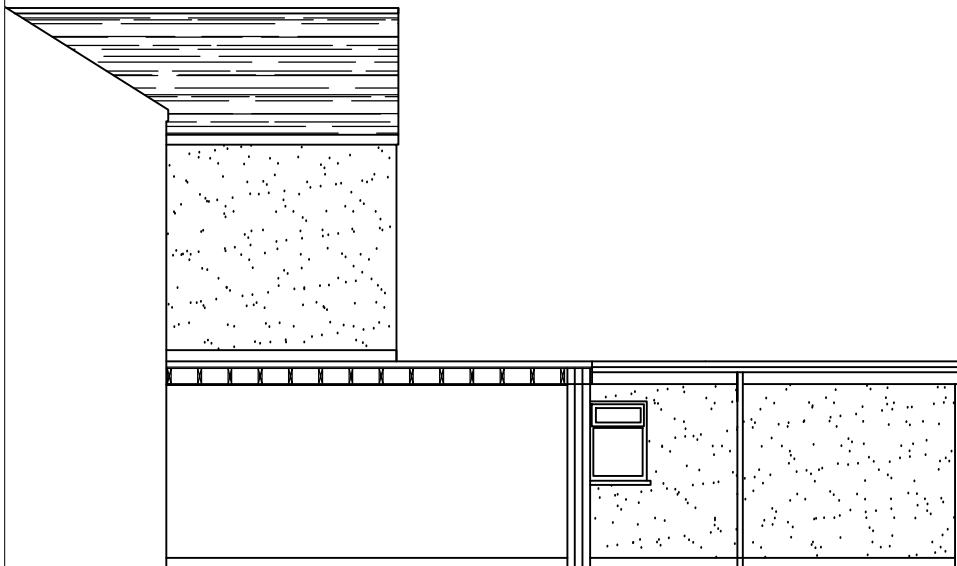

PROPOSED SIDE ELEVATION

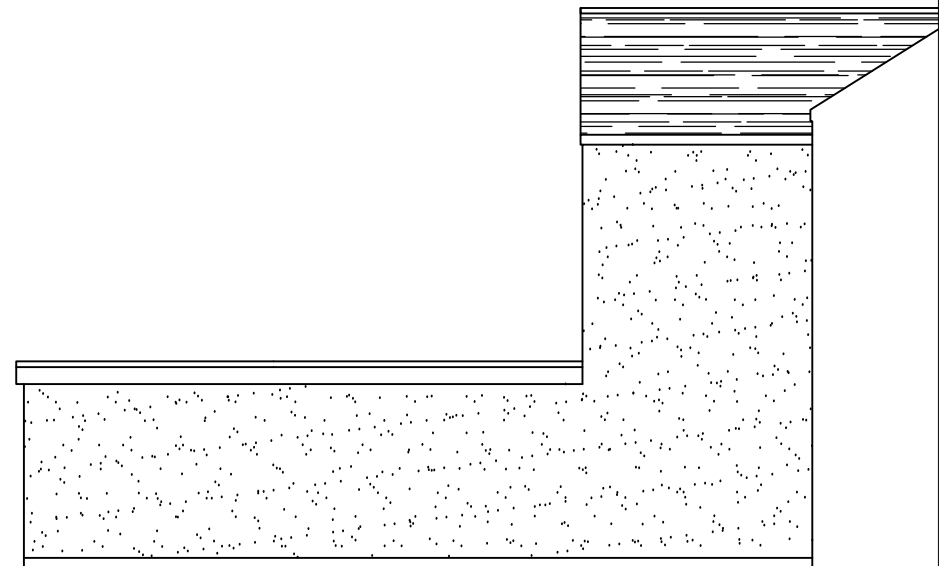

PROPOSED END ELEVATION

Drg. No. B-04 Scale 1:100