



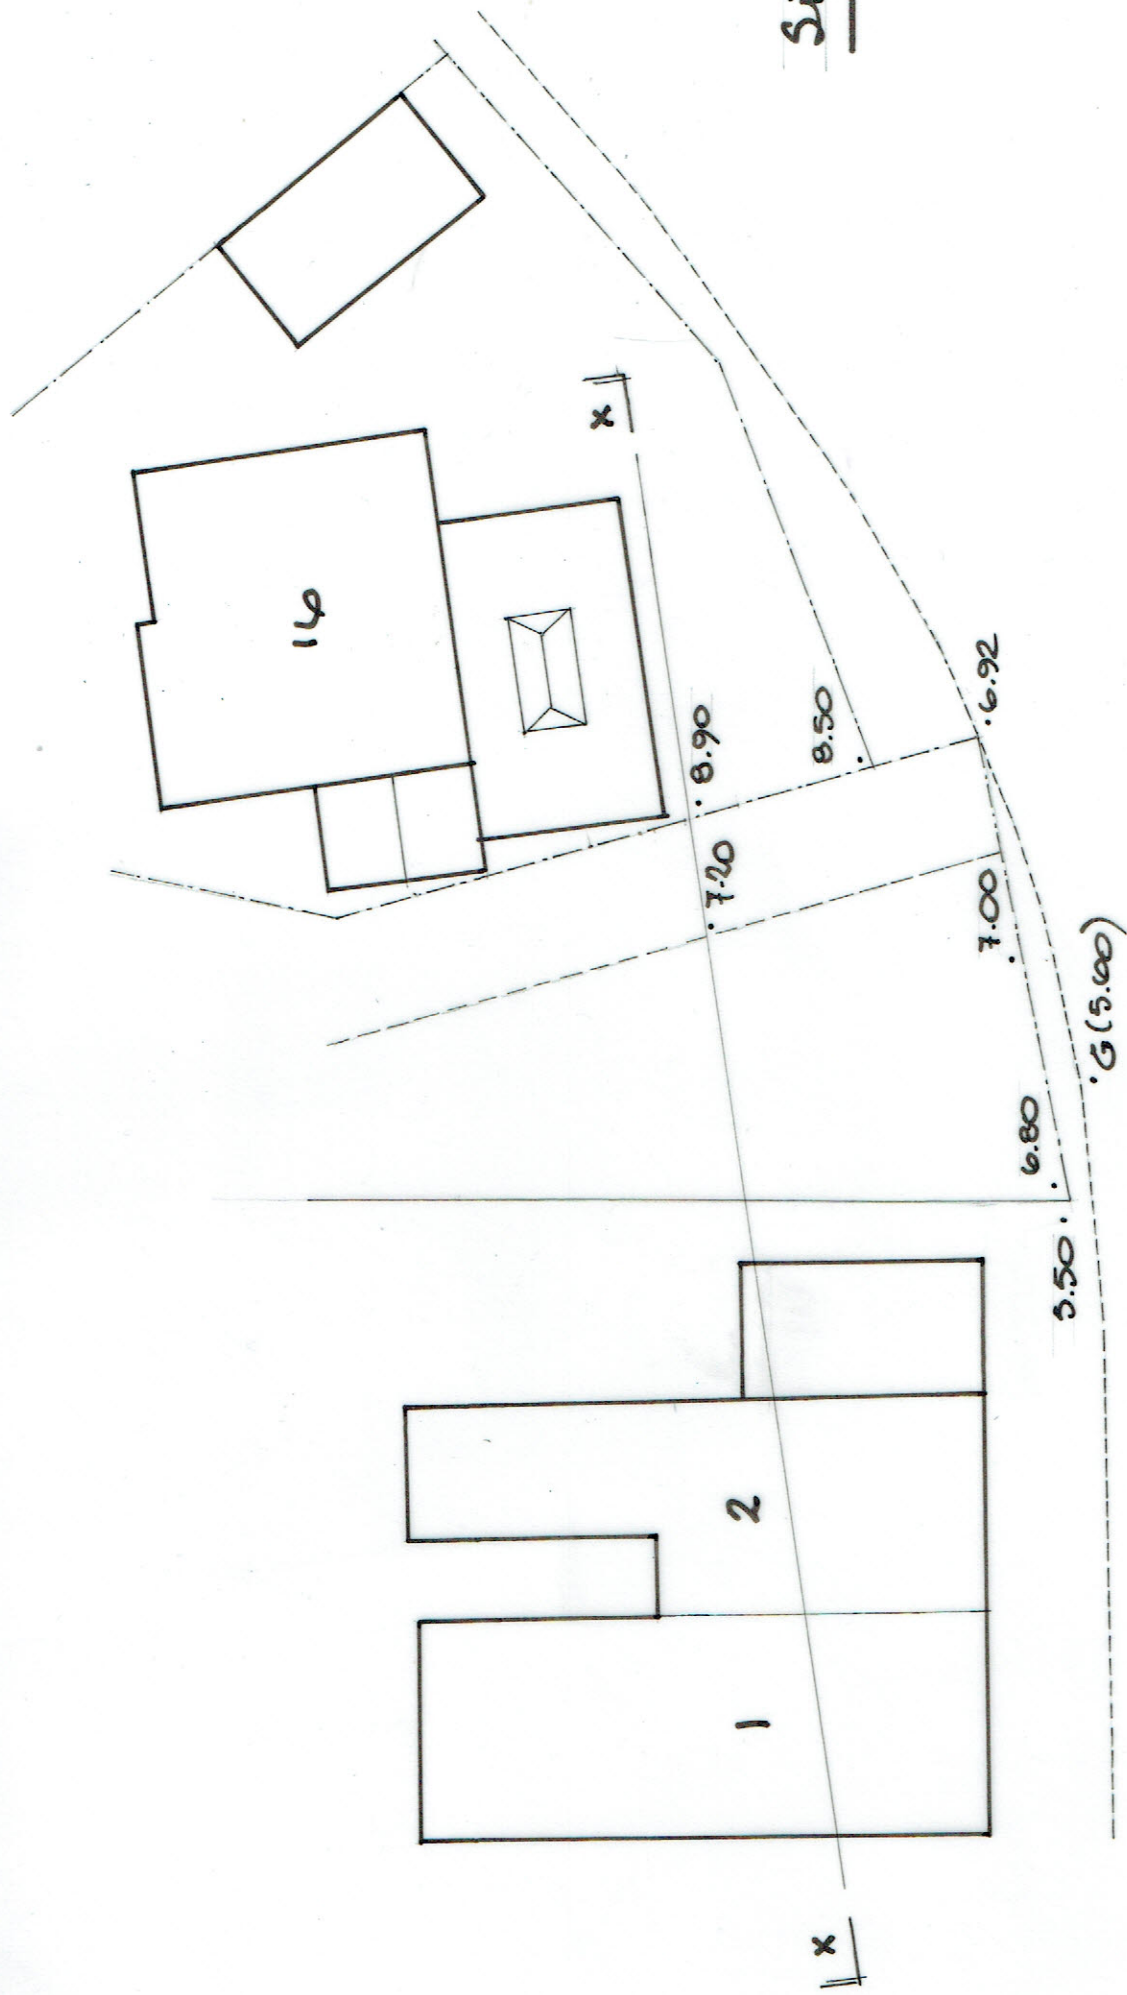

Site Plan Scale 1/200

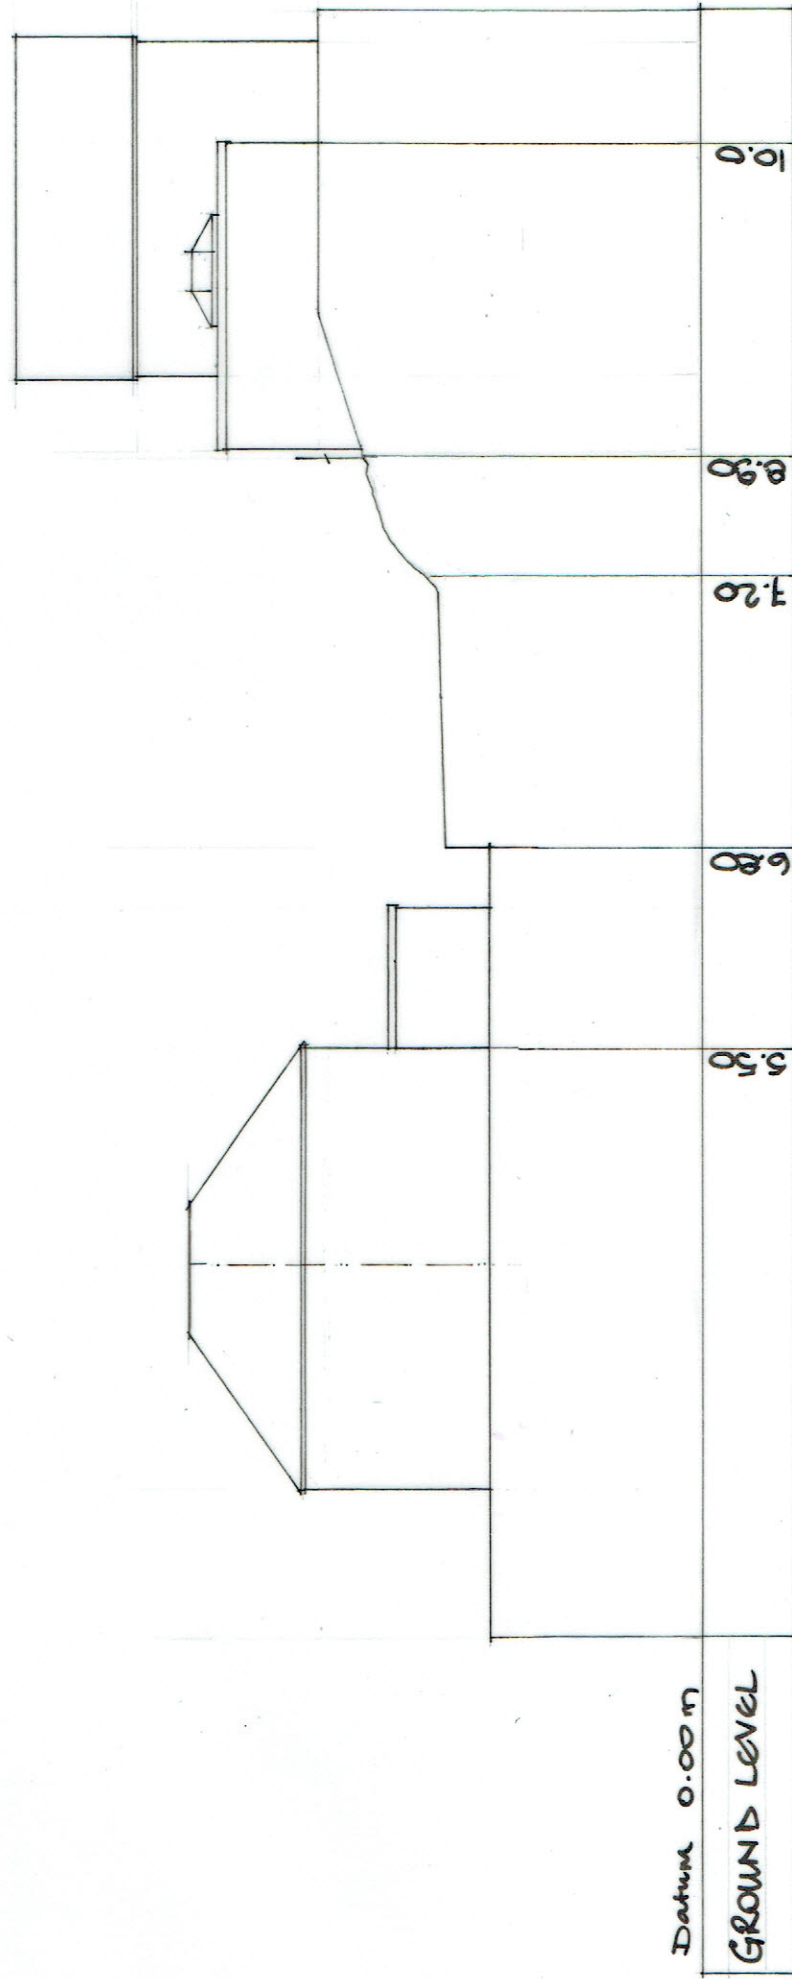

Sectional View X-X

Scale 1/200 Natural

Proposed Extension

14, Niven Drive

Tonma, Nhat