


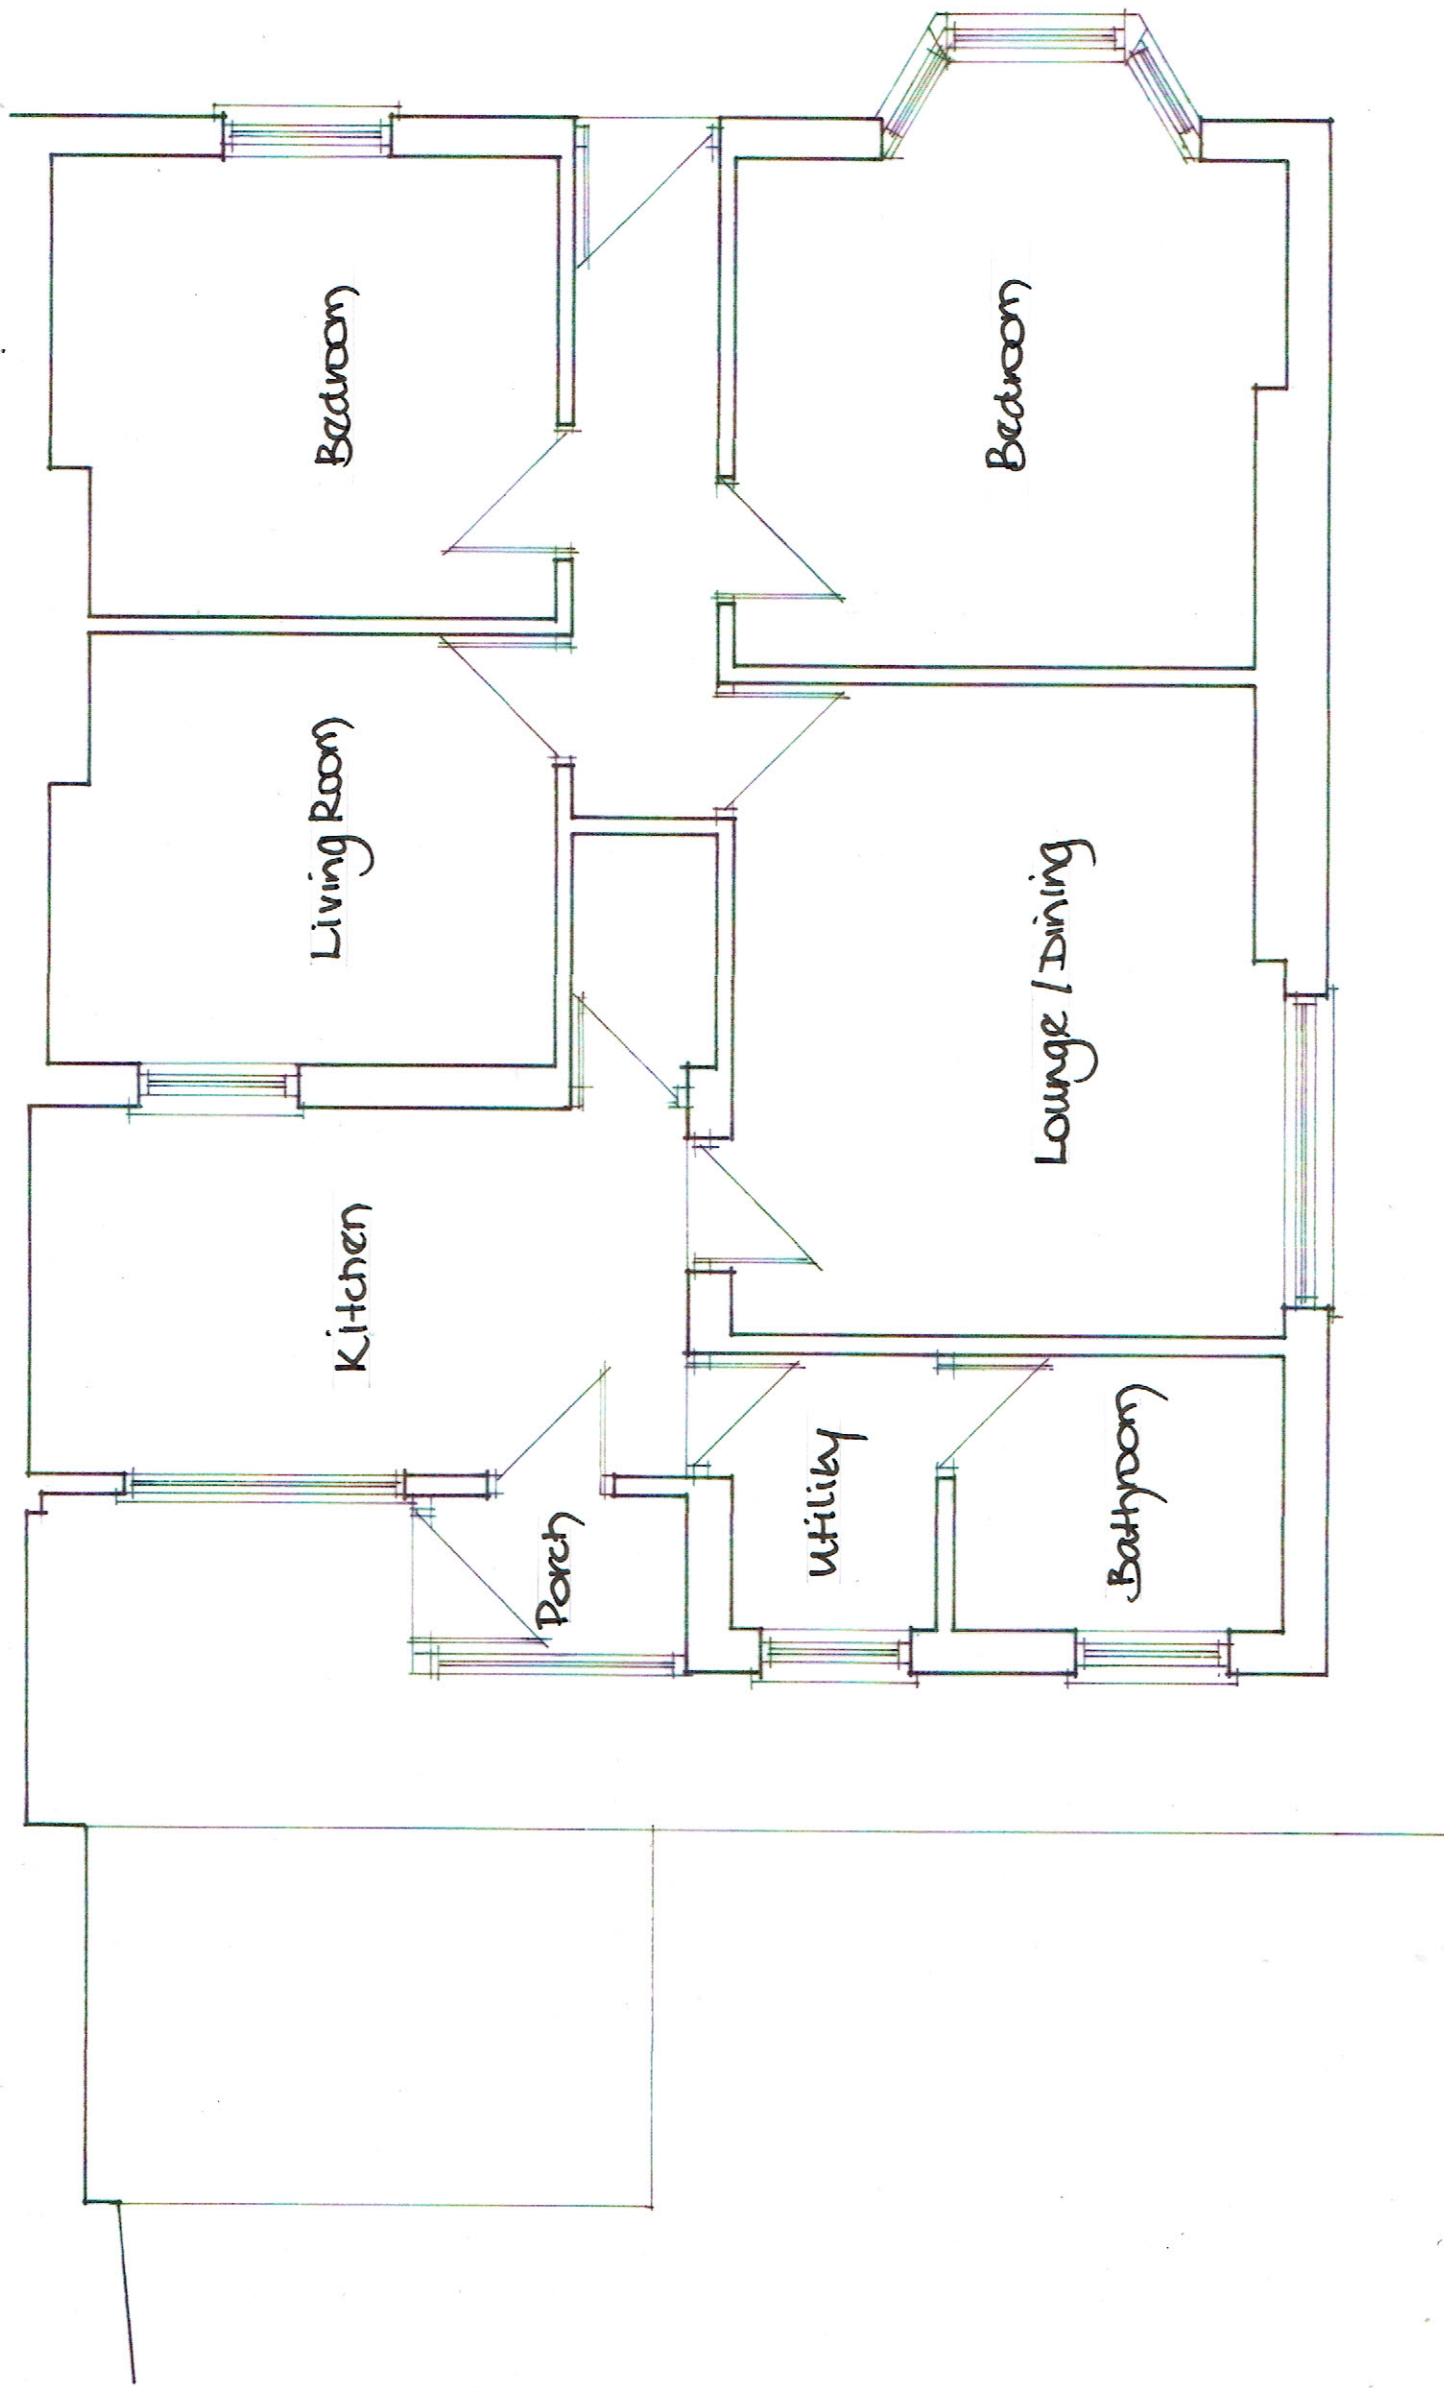

Existing Floor Plan    Scale 1/50

Drawn SLYN/01