


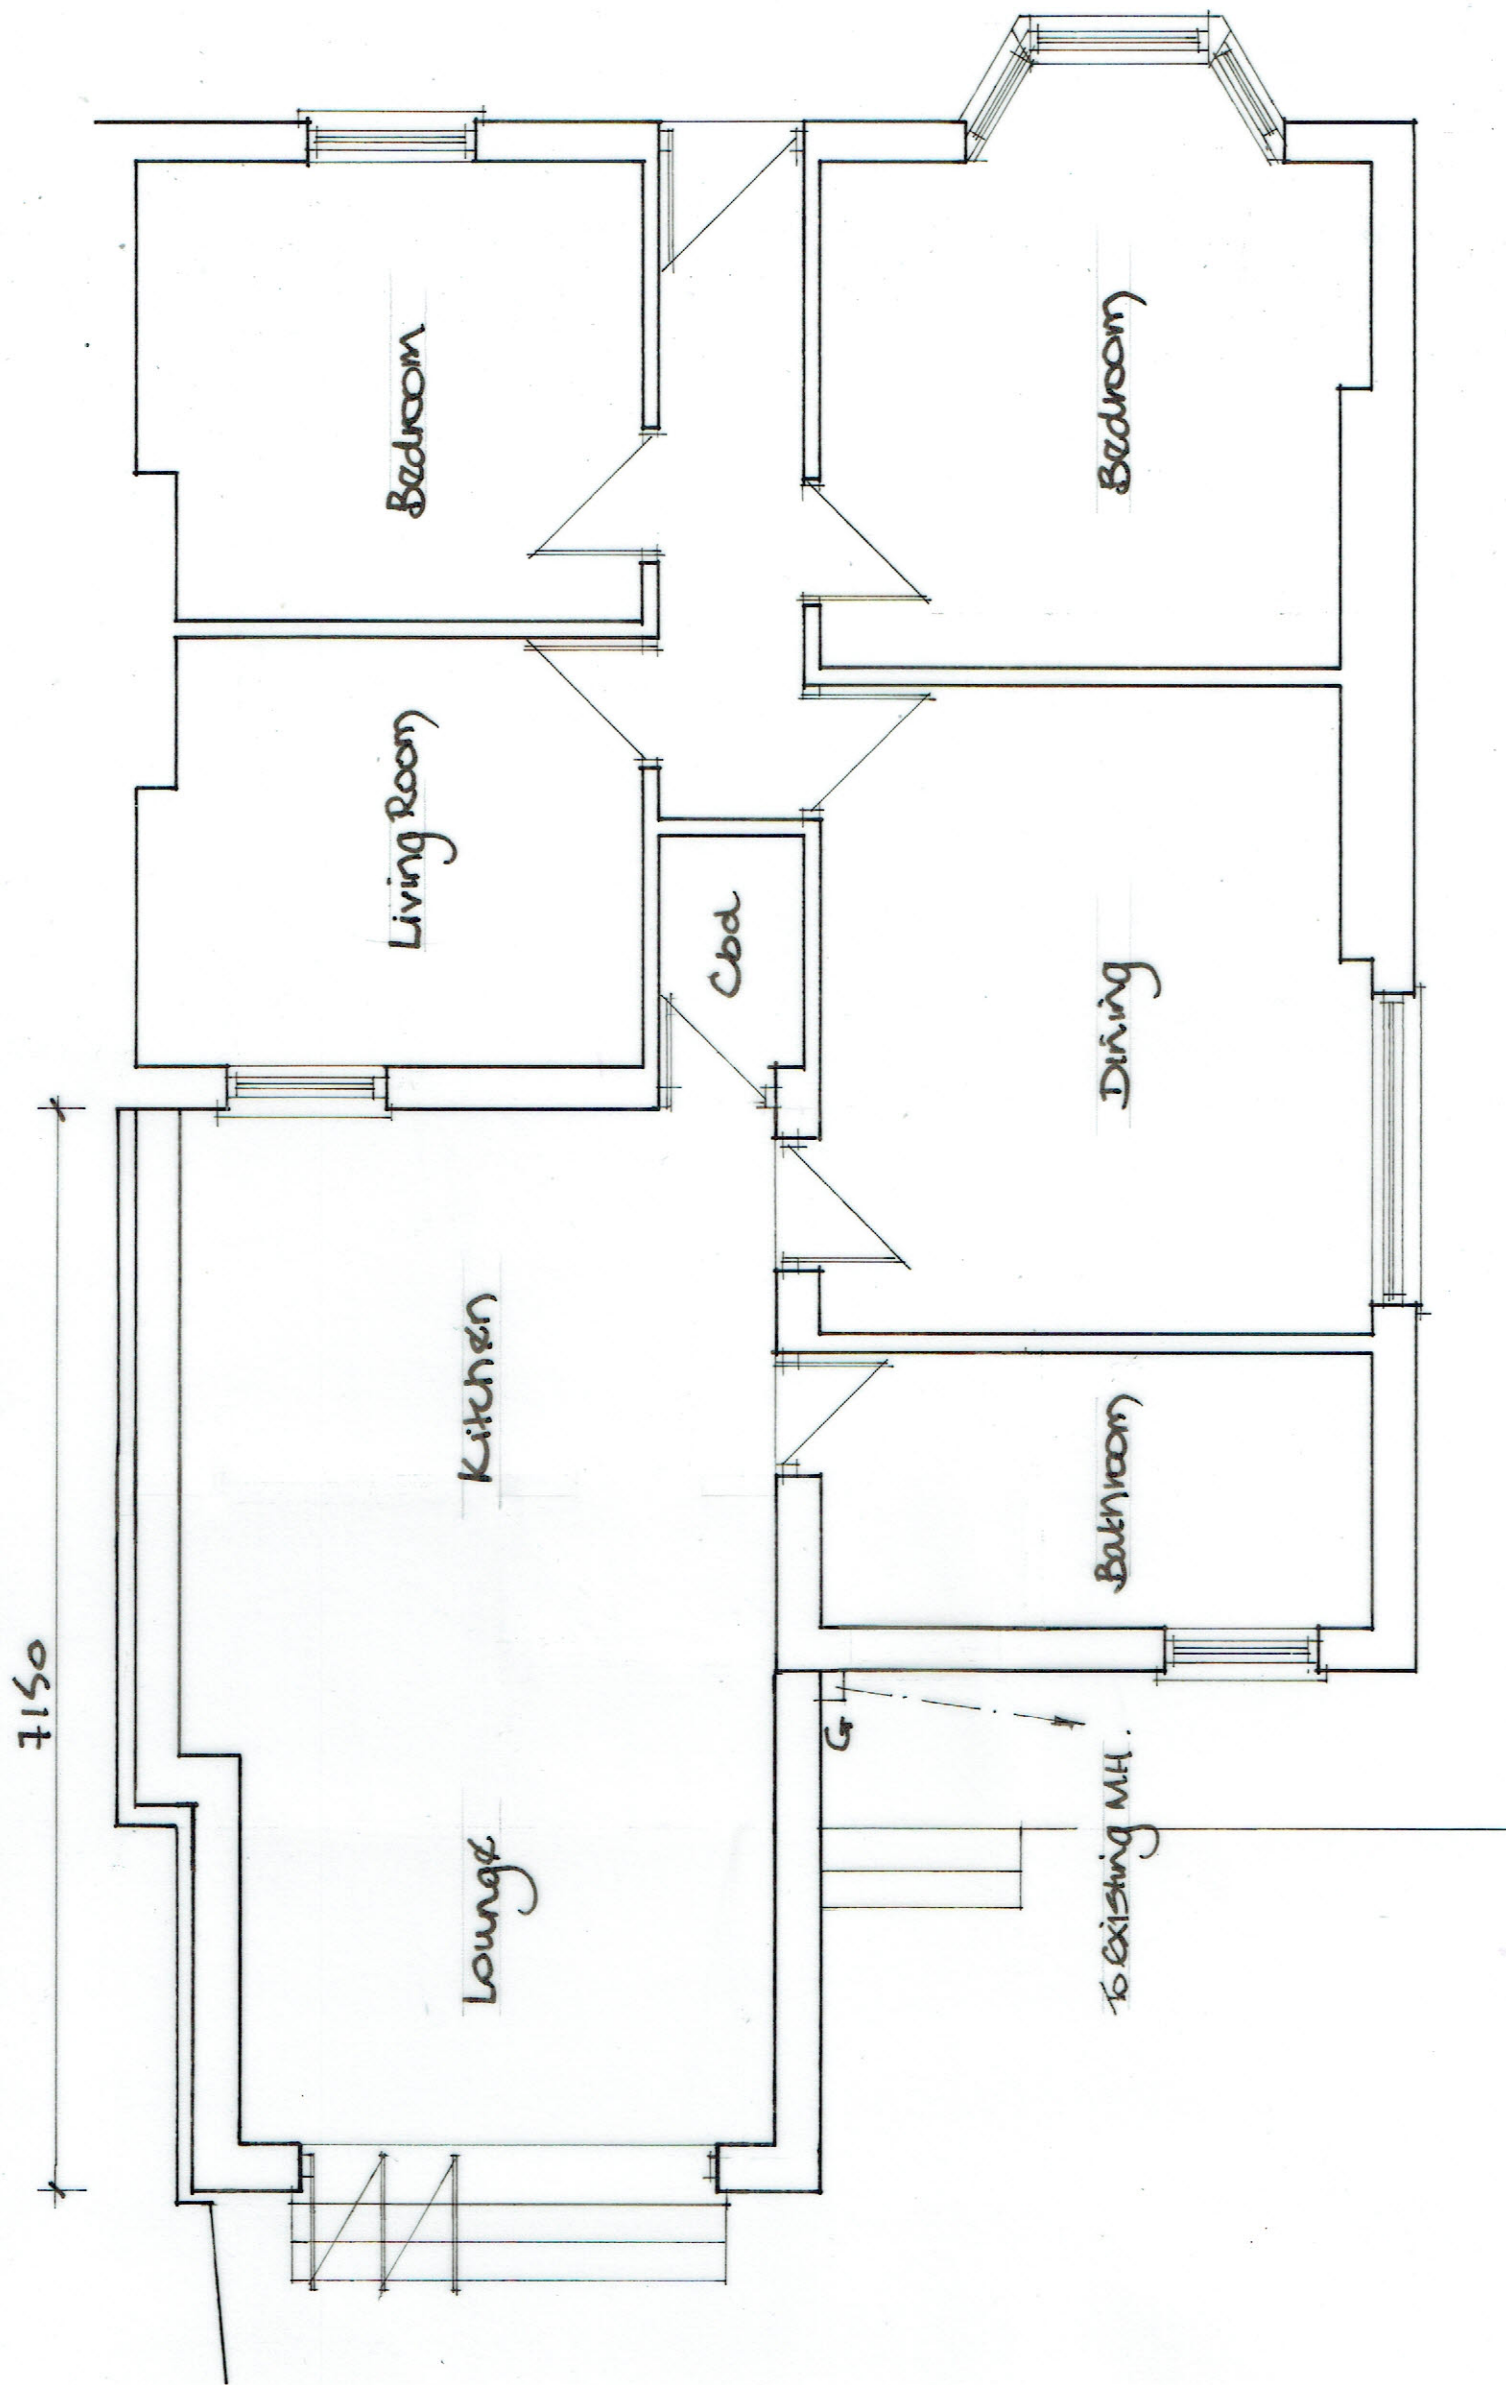

Proposed Floor Plan

Scale 1/50

Fig No 5/LYN/03