


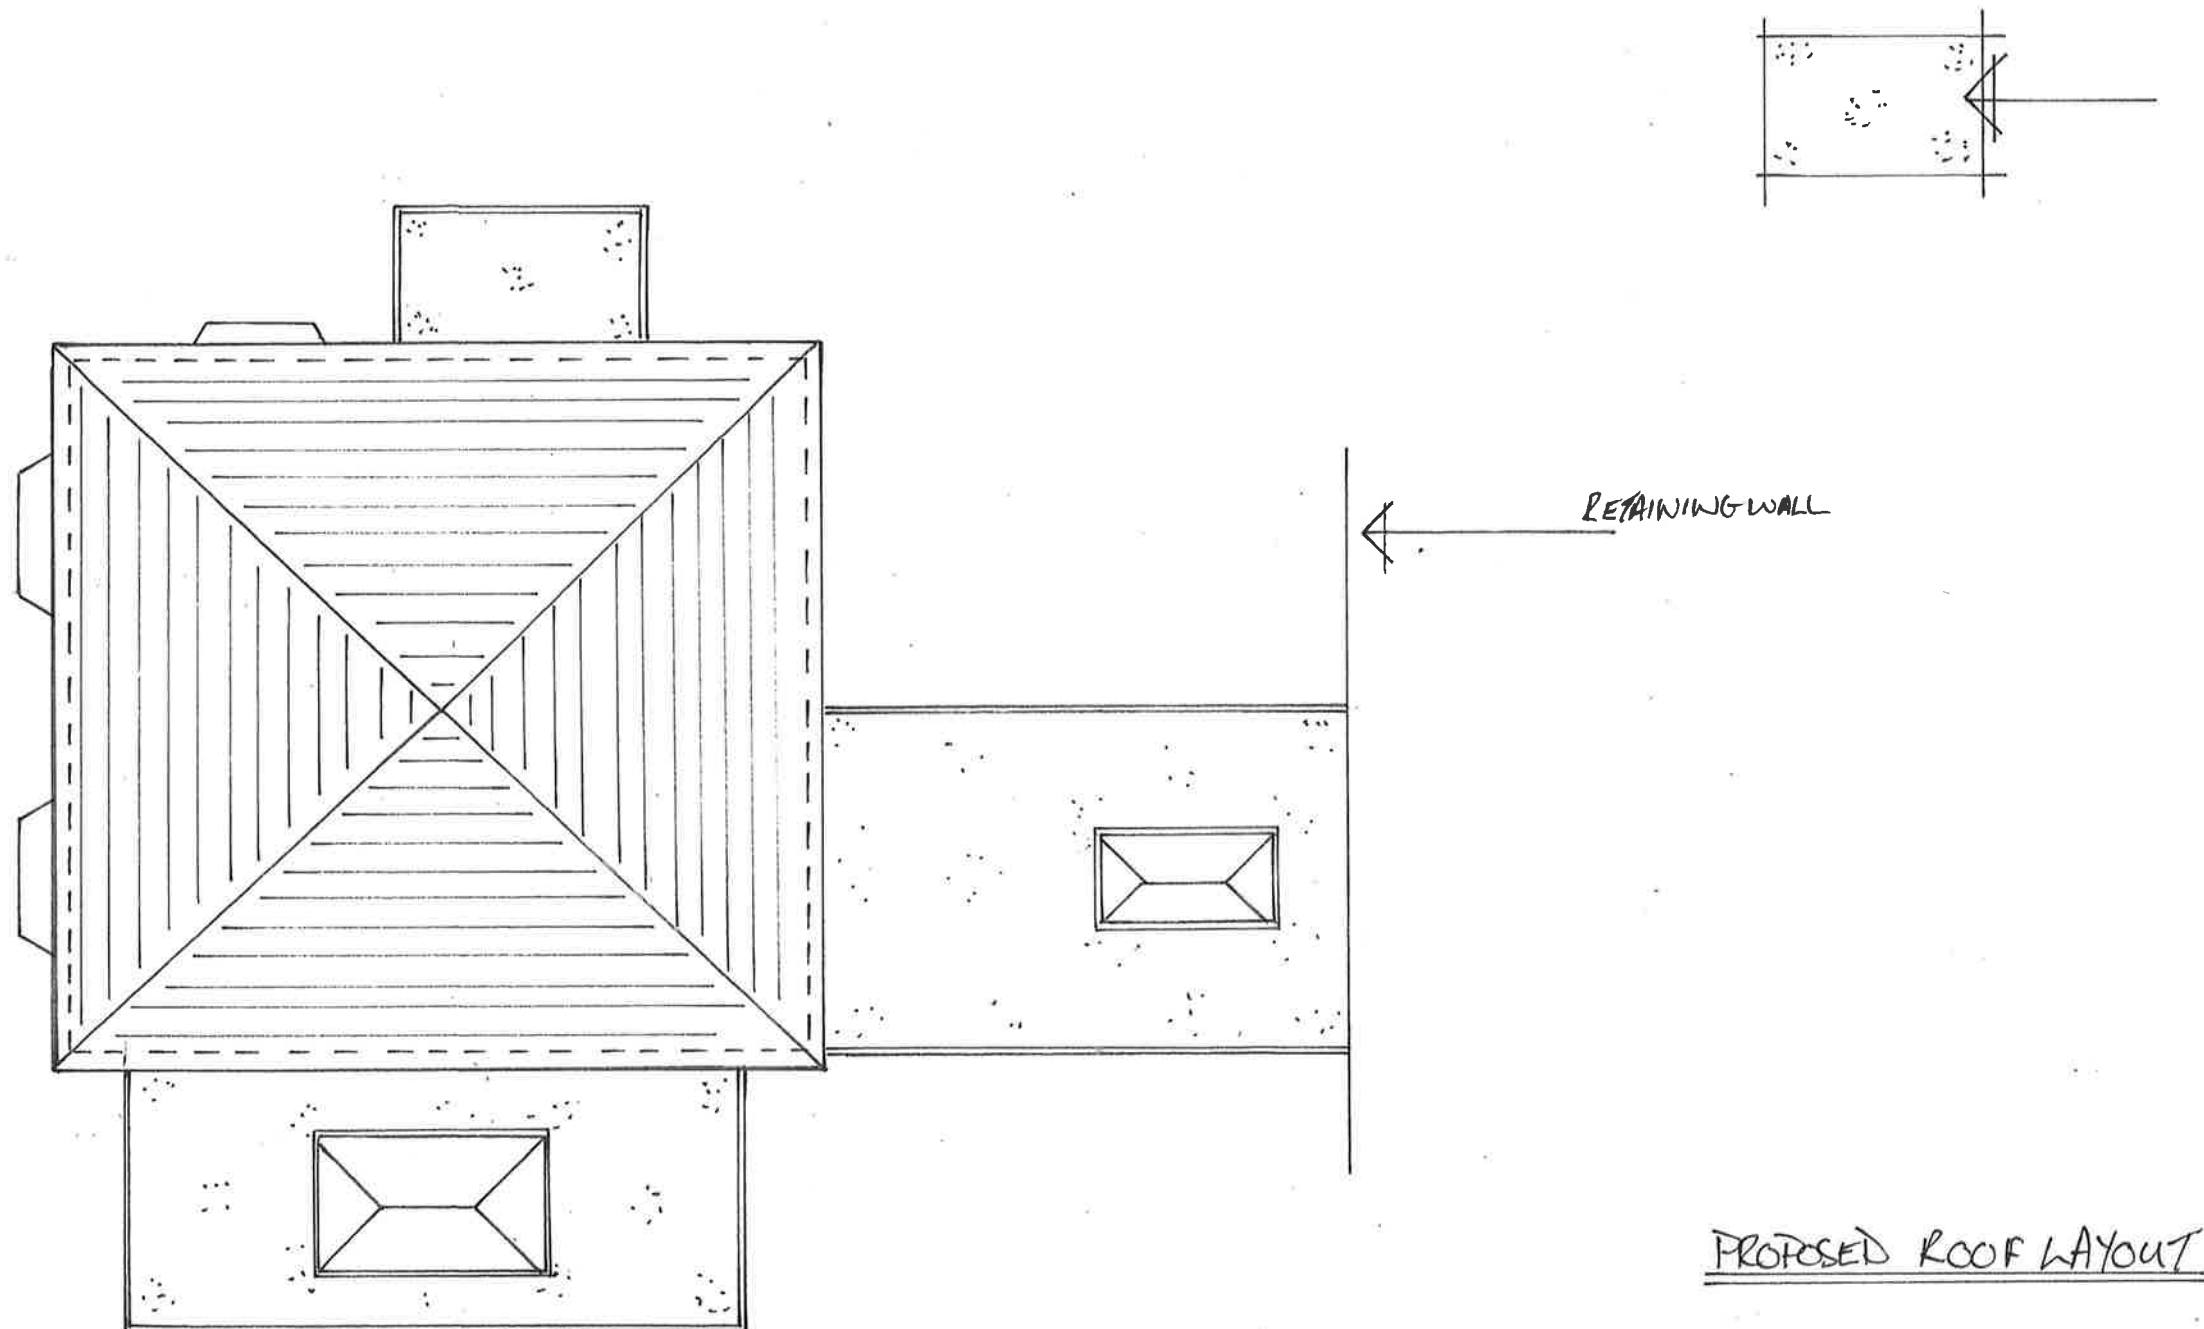

NOTES:

All dimensions must be checked on site and not scaled from this drawing.

Client

Mr & Mrs R. JONES

Job Title

Scale

1:100

Drawn by

Date 14/12/2020

Drawing Title

Drg No.

Rev