


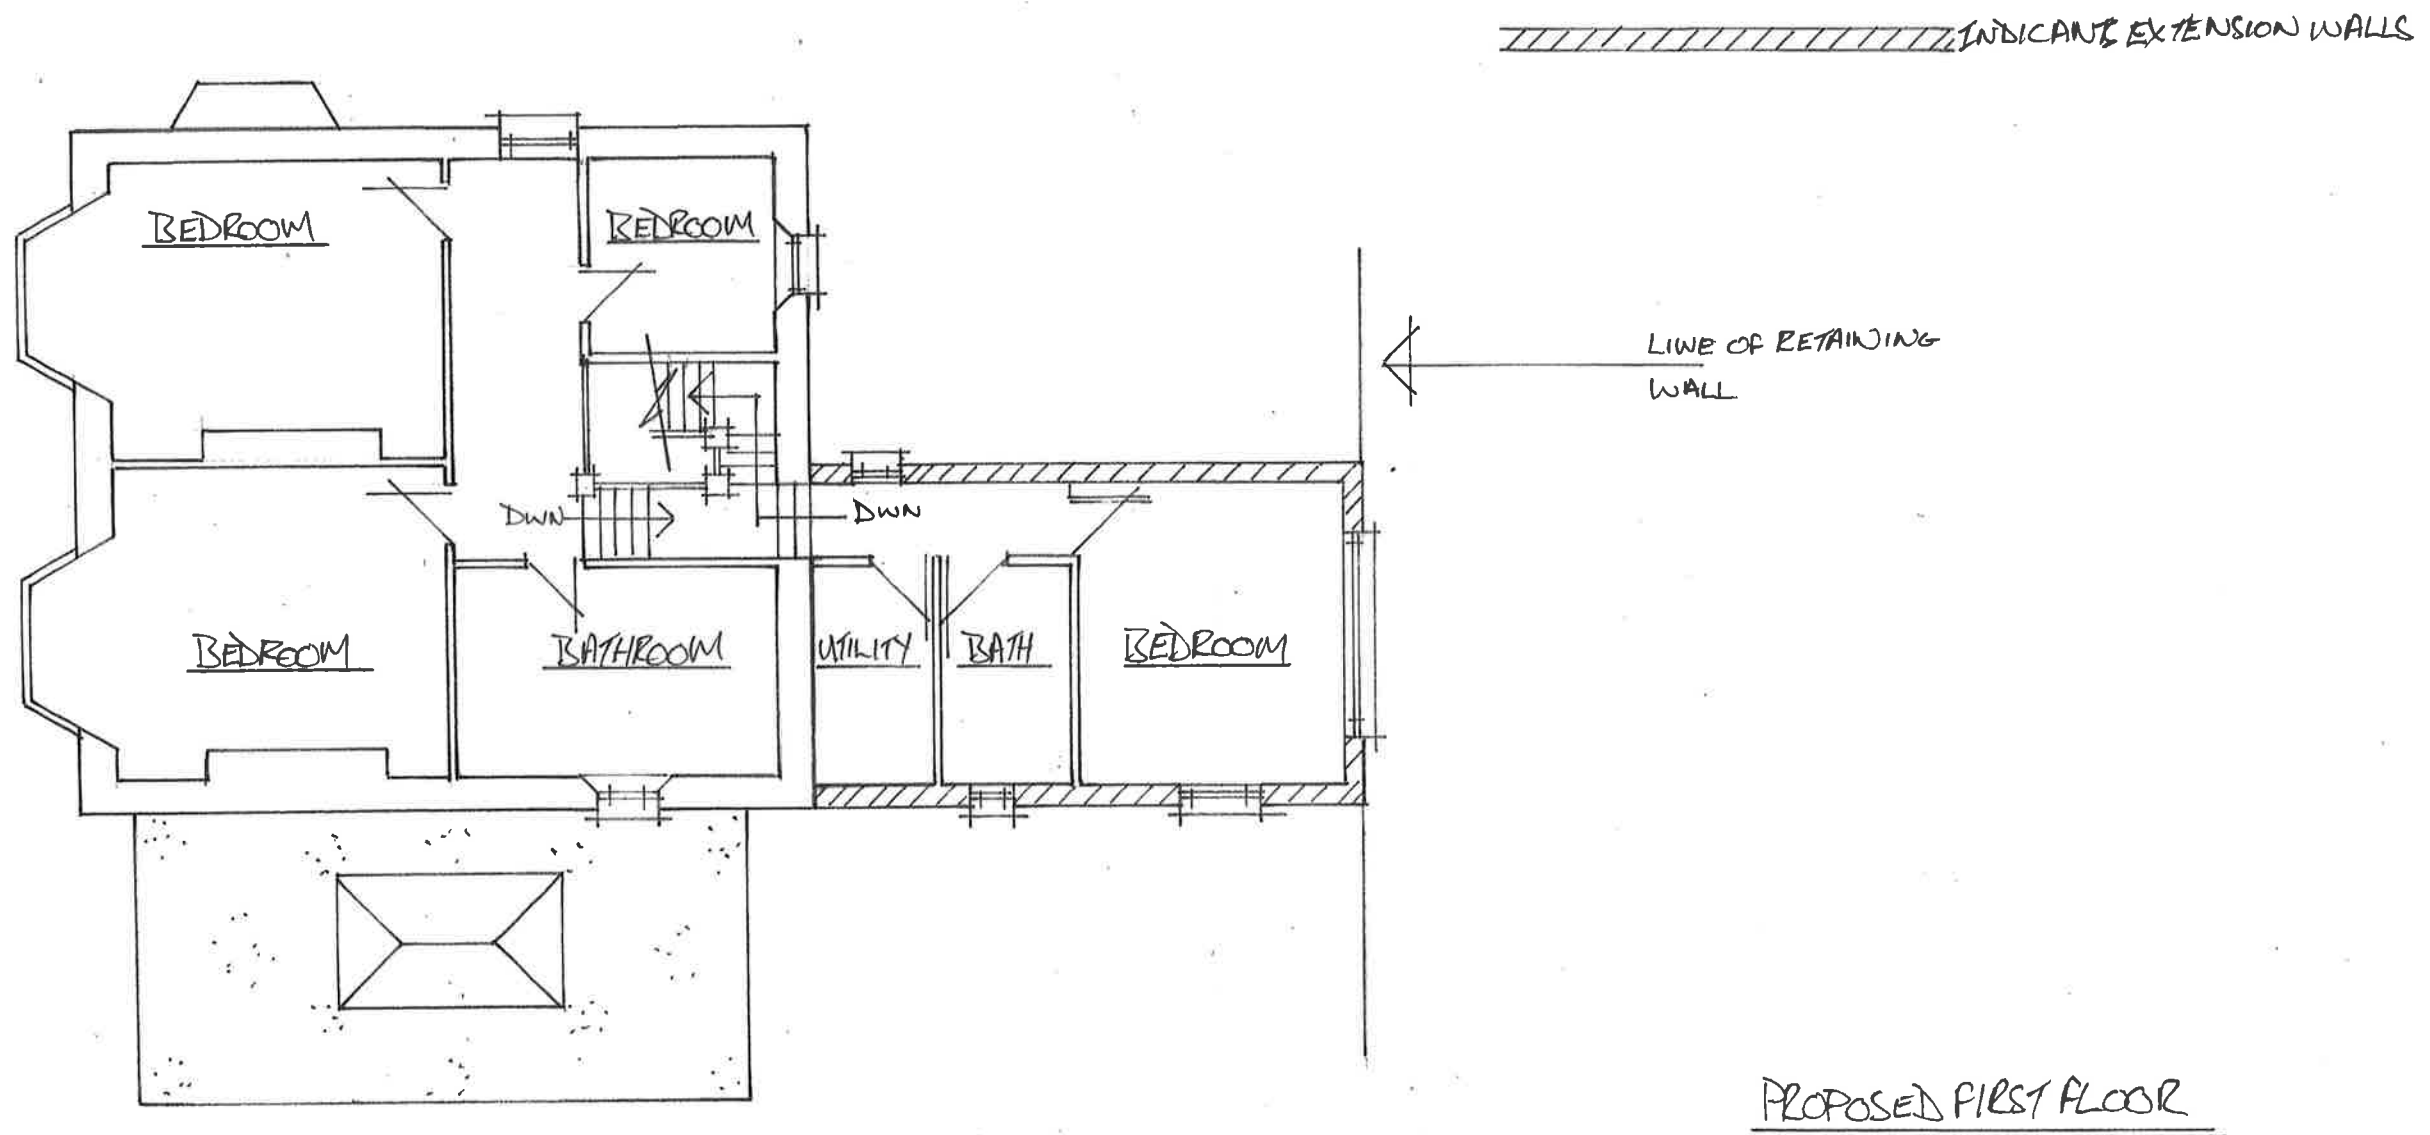

	NOTES: All dimensions must be checked on site and not scaled from this drawing.	Client Mr & Mrs R SOWES.	Scale 1:100	Drawing Title	
		Job Title	Drawn by	Drg No.	Rev
			Date 14/12/2020		