
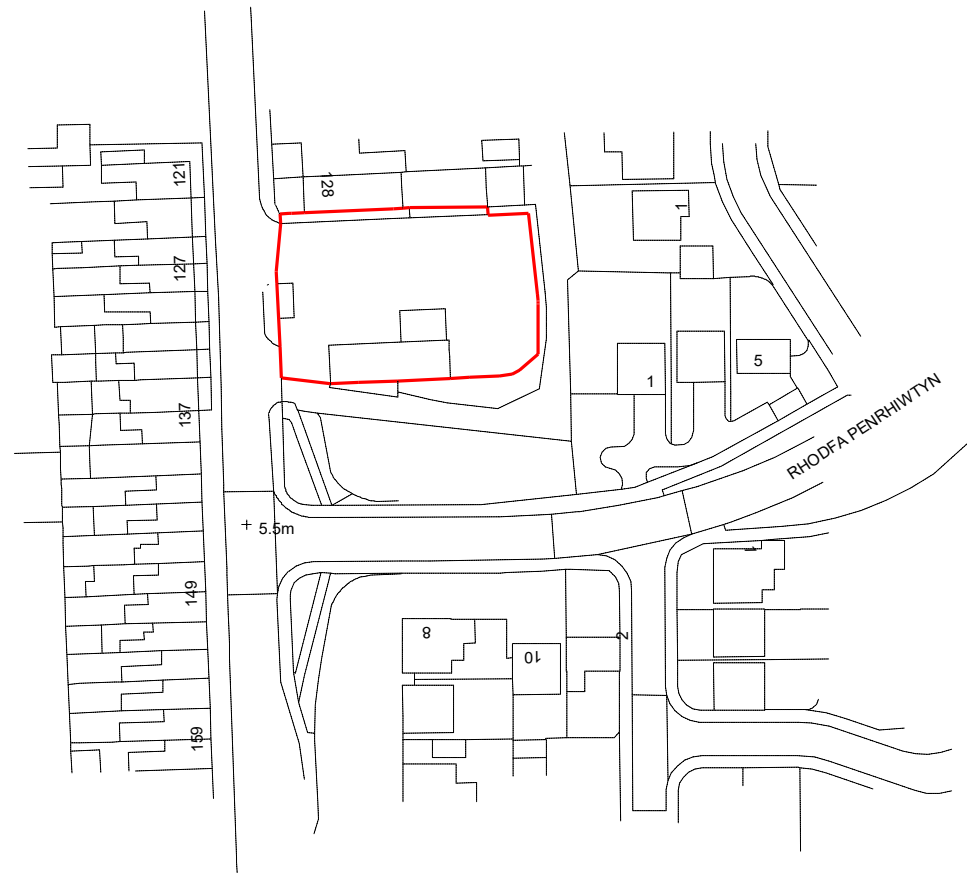
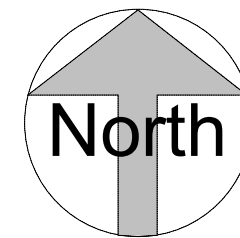


Ordnance Survey 0100031673

1 Site Location Plan
1 : 1250

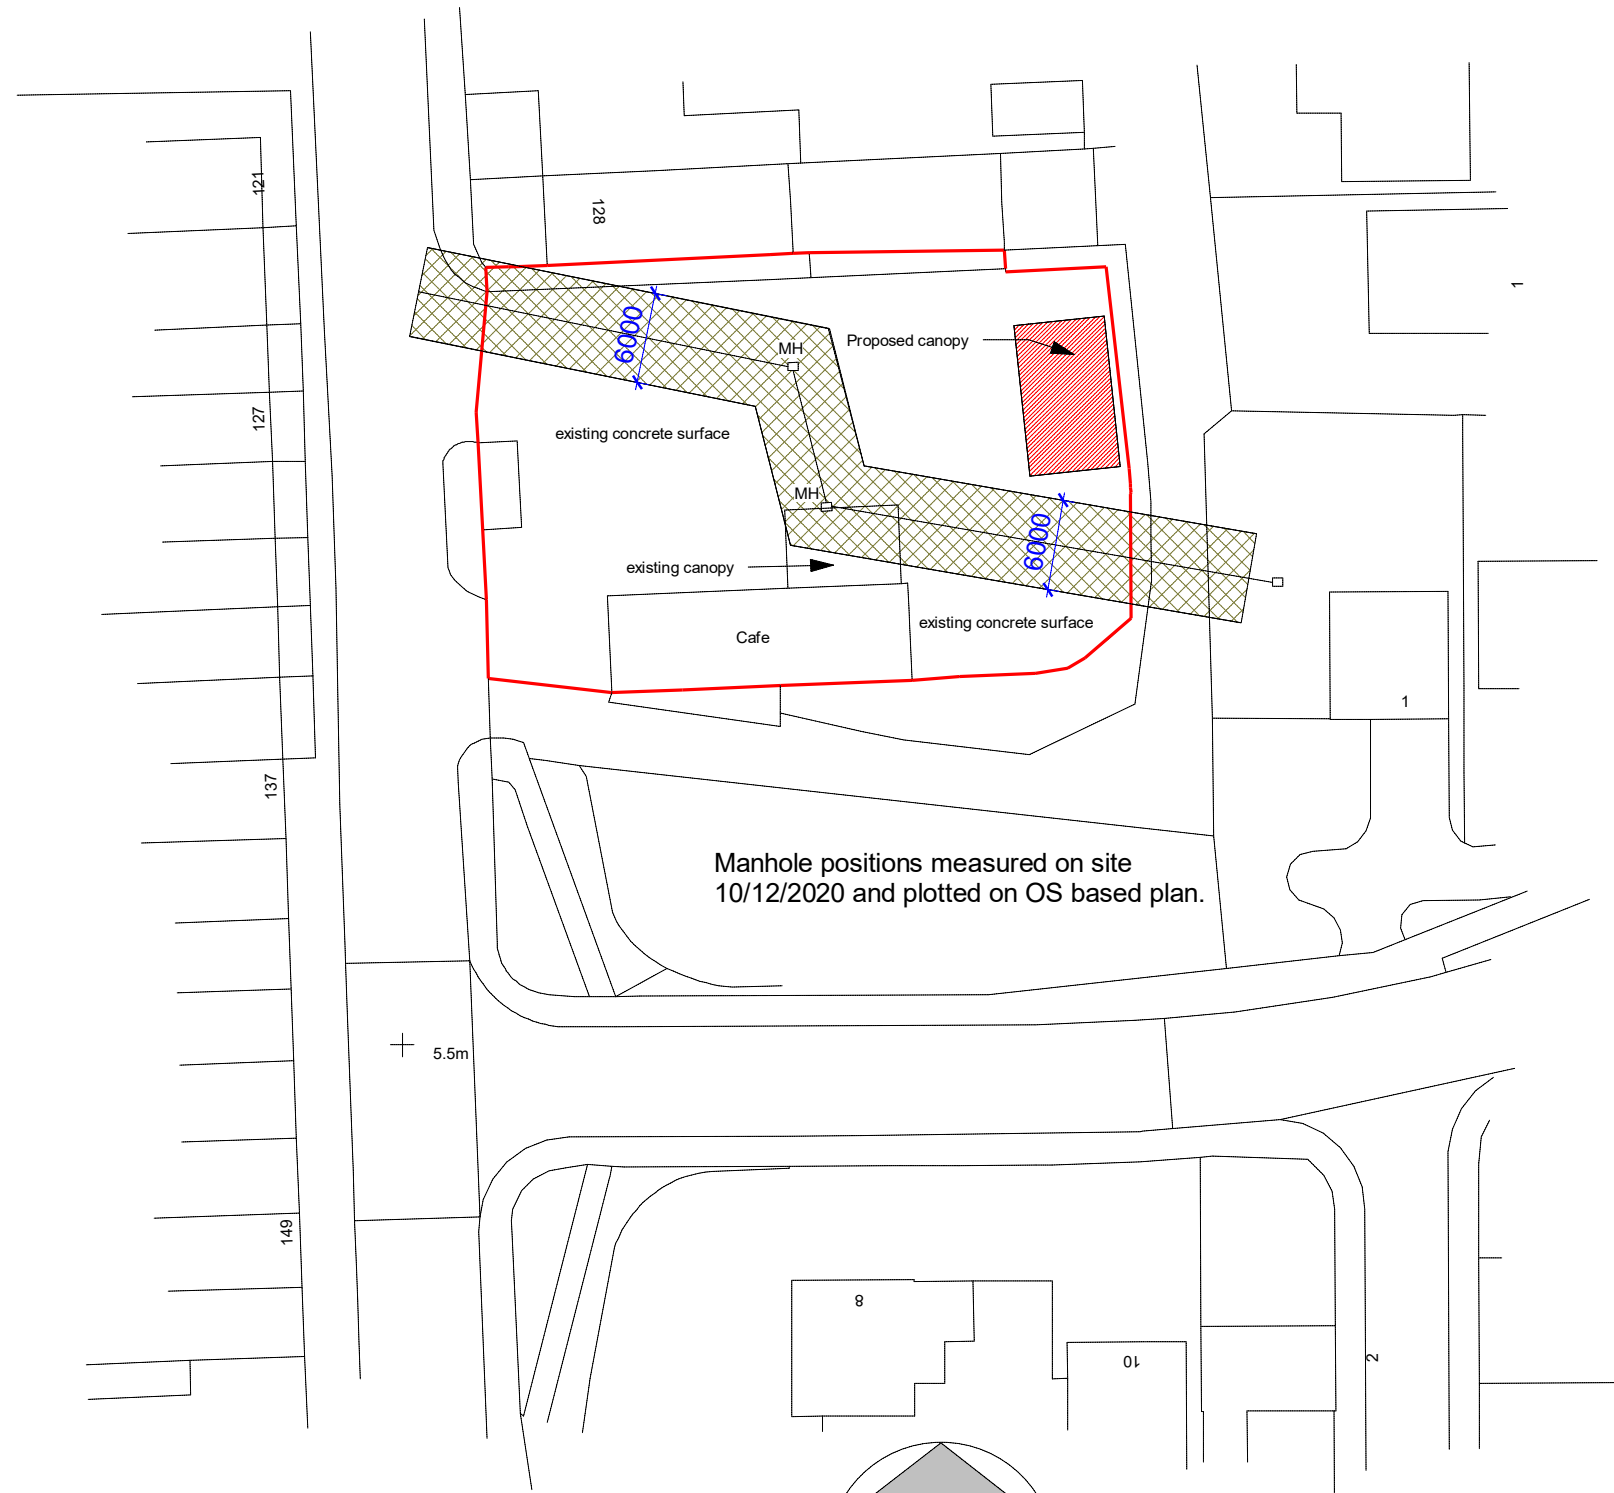

Ordnance Survey 0100031673

2 Block Plan
1 : 500

9 Pine Tree close
Burry port
Carmarthenshire
SA16 0TF

TEL 01554833725
07837594671



				PROJECT Orient Cafe opposite, 126 Pantyrheol, Neath, SA11 2HD		CLIENT Mr Faek Hewsain Ahmad		
				Sita and Block Plan		Date 10/12/2020	Project number 5623	Scale (@ A3) As indicated
						Author Checked by		DRAWING NUMBER A103
CODE	STATUS	SUITABILITY DESCRIPTION	PURPOSE OF ISSUE Planning					