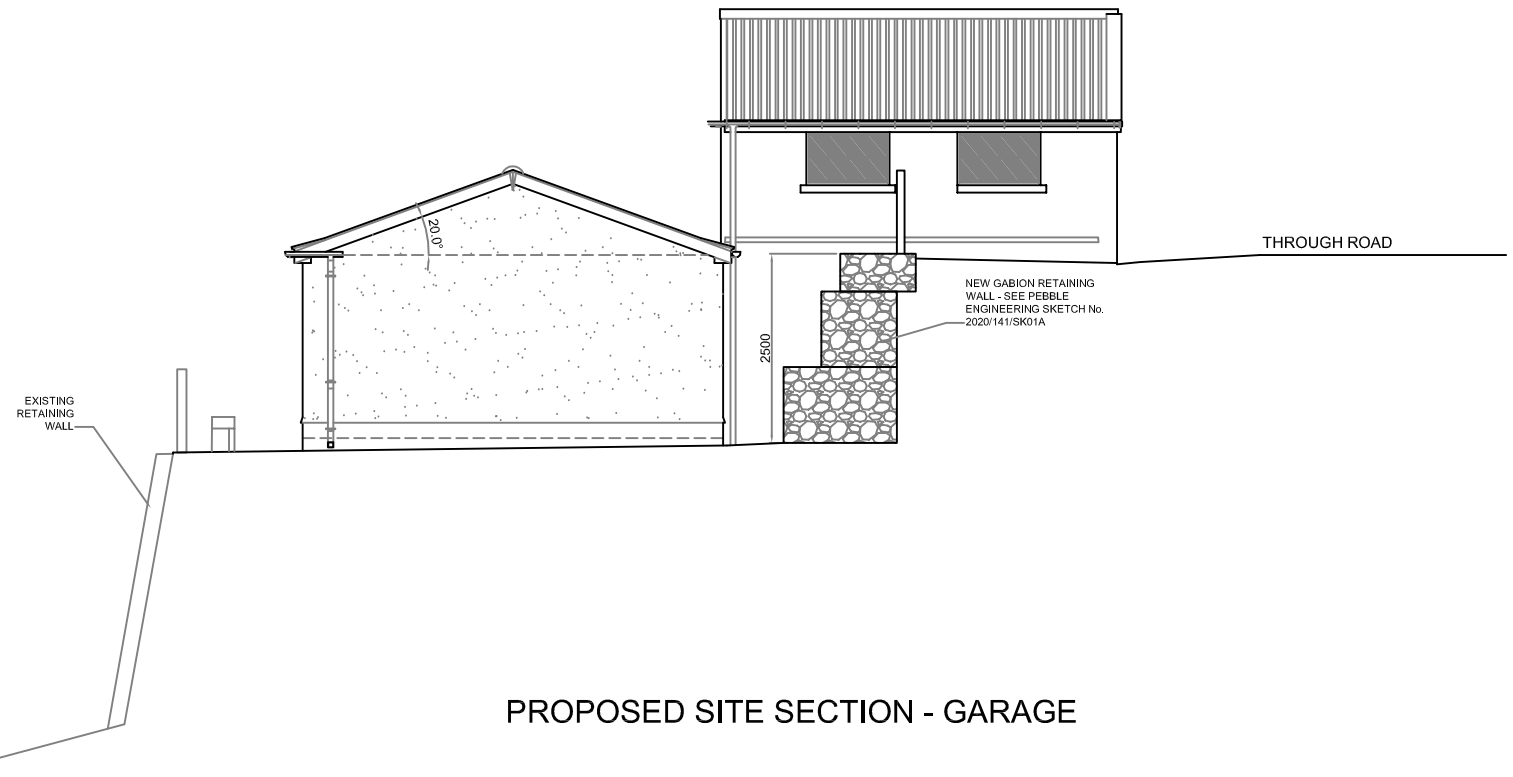


PROPOSED SITE SECTION - GARAGE

Rev	Description	Date
A	Plans & notation amended as advised.	17/12/20

07800 789453
01639 282789
carolineg@seagreydesign.co.uk
www.seagreydesign.com
design for: extensions / house renovations / conversions

SEAGREY

Site

EMILY FENDER & SCOTT DAVIES
9 GRAIG GELLINUDD
PONTARDAWE, SWANSEA SA8 3HP

Dwg Title

PROPOSED BUILDING
SITE SECTION
GENERAL ARRANGEMENT

Drawn By:	Date:
CLG	07/11/2020
Scale: 1:100 @ A3L	Dwg No: 20-323P/105

REV A