




Reproduced from an Ordnance Survey map with the permission of the
Controller of Her Majesty's Stationary Office. Crown Copyright reserved

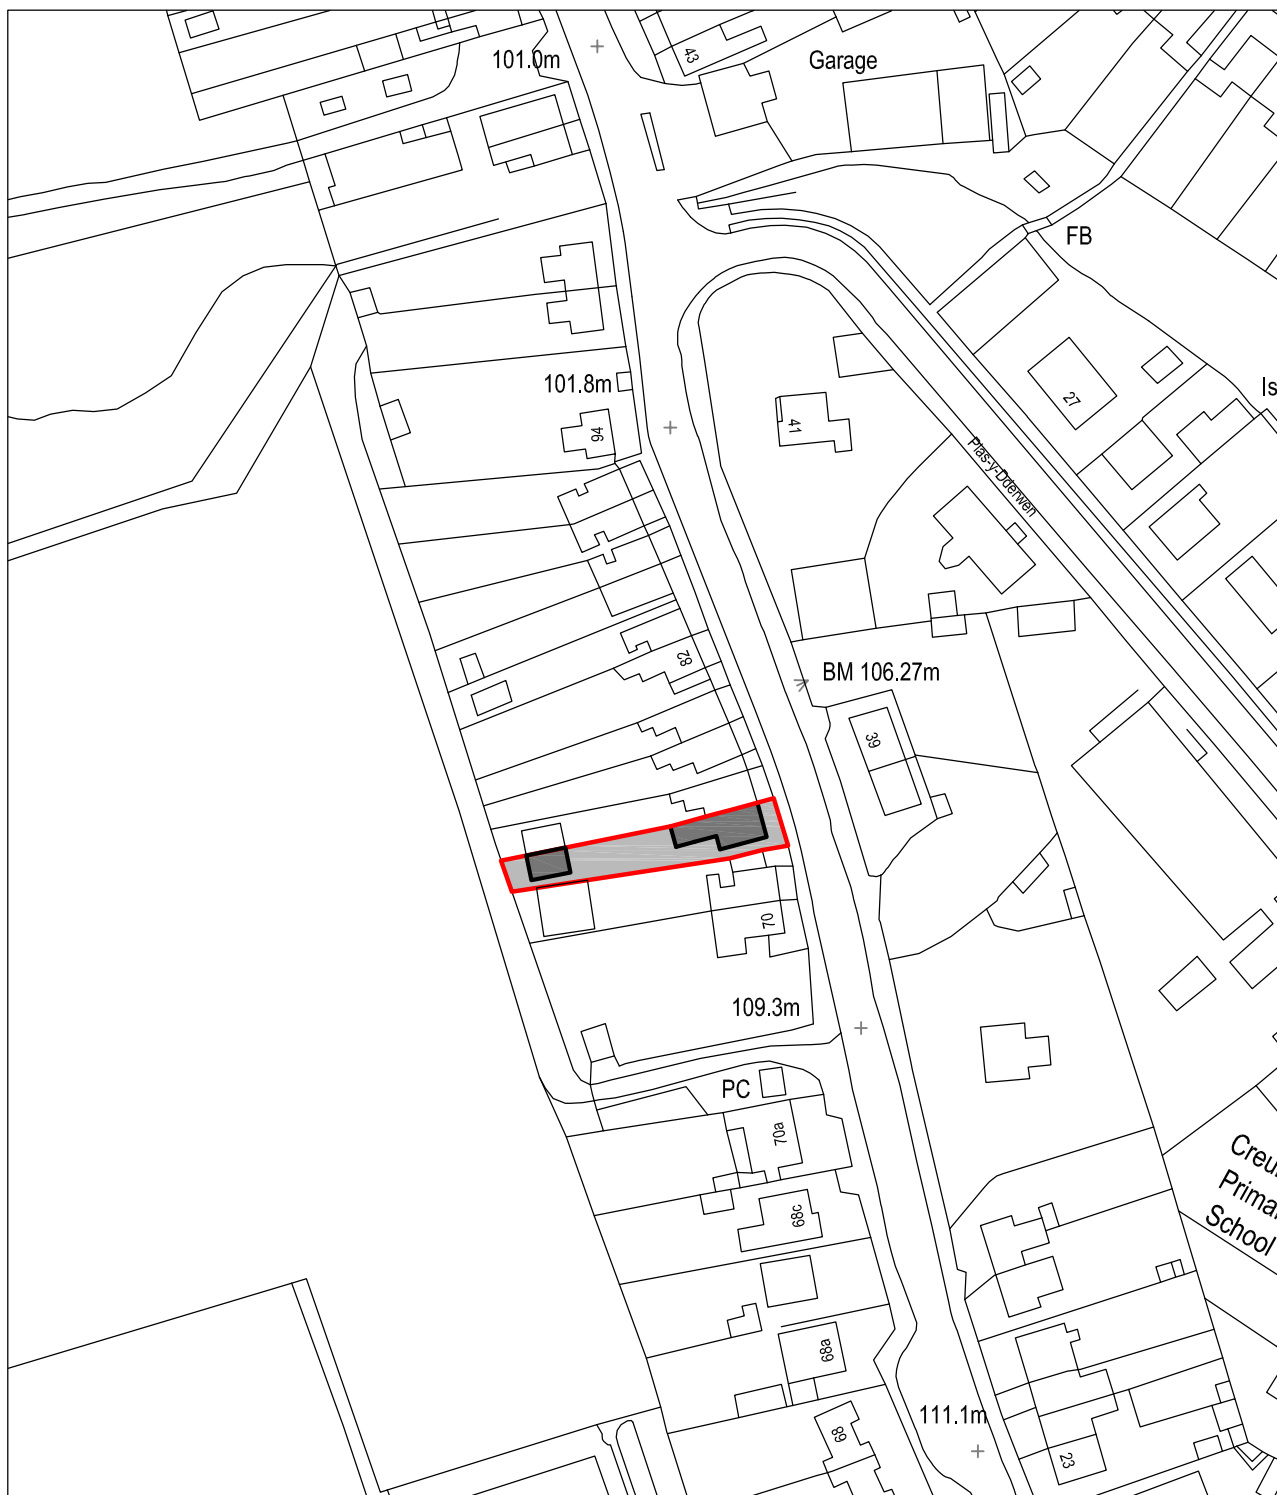

SITE LOCATION PLAN
Scale 1:1250



Cwm Planning & Design Ltd.
(architectural and Draughting Services)

Client:

Mr & Mrs. Evans
74 Main Road
Crynant
Neath

Project Title:

**PROPOSED FIRST FLOOR REAR
EXTENSION , SINGLE STOREY LEAN-TO
&
ADDITIONAL FLOOR TO DETACHED
OUTBUILDING TO REAR GARDEN**

General Notes:

1. Do not scale from this drawing, take figured dimensions only.
2. Dimensions are in millimeters unless otherwise stated.

Drawing Issue:

PLANNING

Drawing Title:

SITE LOCATION PLAN

Drawing No: 001

Revision:

Date: 30-09-2020

Revised:

Scale(s): 1:1250

Paper Size: **A4**