


Superseded

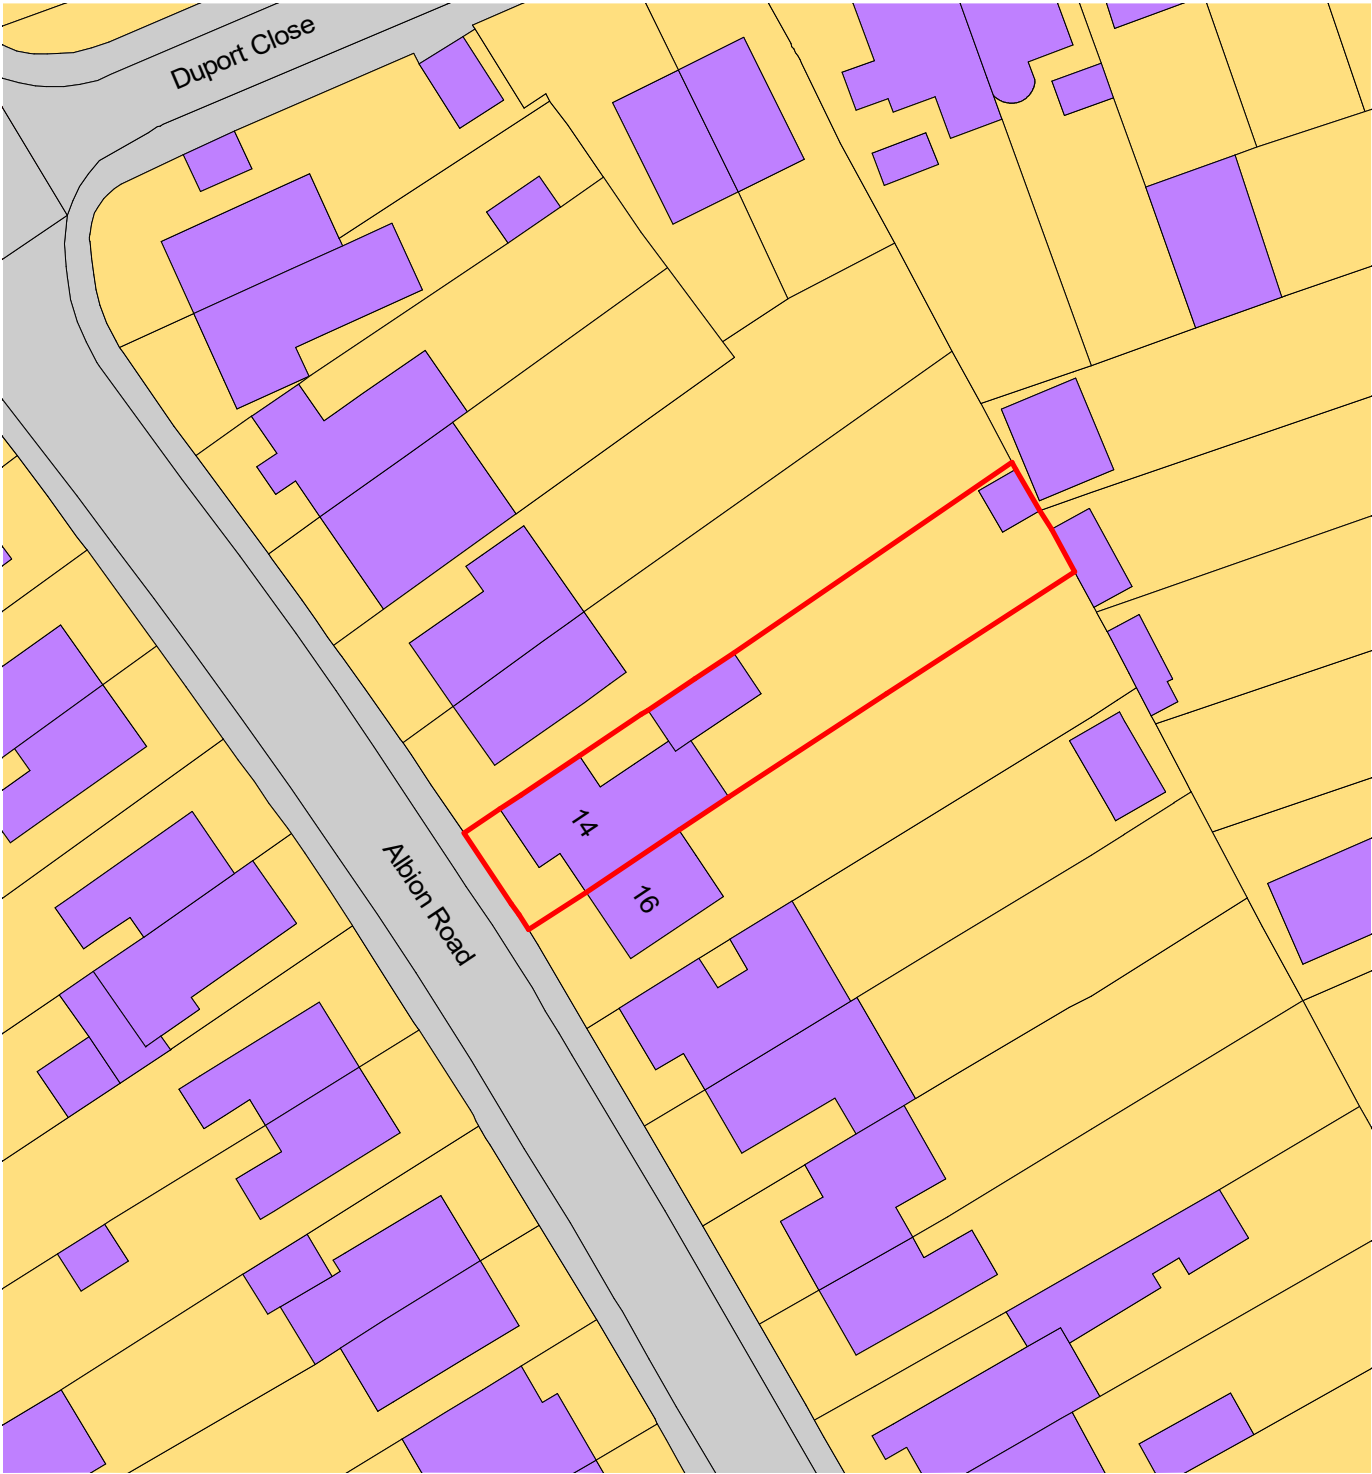

darkin architects drawing on experience www.darkinarchitects.com CARDIFF02921 197 196 LLANELLI01554 778 730 NEATH01639 383 000 info@darkinarchitects.com	NOTES				CLIENT: Richard Teesdale		
					PROJECT: Domestic Extension		
					PROJECT ADDRESS: 14 Albion Road Baglan, SA12 8BY		
					DRAWING TITLE: Site Block Plan		
	No.	Description	By	Date	DRAWN BY		
					CHECKED BY		
					© Copyright Darkin Architects 2020		
					PROJECT REF		
					SCALE		
					PAPER SIZE		
THIS DRAWING IS THE COPYRIGHT OF DARKIN ARCHITECTS AND MAY NOT BE COPIED, ALTERED OR REPRODUCED IN ANY FORM OR PASSED TO A THIRD PARTY WITHOUT THEIR CONSENT. DIMENSIONS MUST BE CHECKED AND VERIFIED ON SITE AND ANY DISCREPANCIES SHOULD BE REPORTED TO THE ARCHITECT. THIS DRAWING MUST NOT BE SCALED AND SHOULD BE READ IN CONJUNCTION WITH ALL OTHER CONSULTANT'S DRAWINGS. IF IN DOUBT ASK FOR CONFIRMATION.				JDH			
				TOM			
				© Copyright Darkin Architects 2020			
				RH443			
				1 : 500			
				A4			
				DRAWING			
				REVISION			
				DATE			
				002			
				01-10-2020			