


Superseded

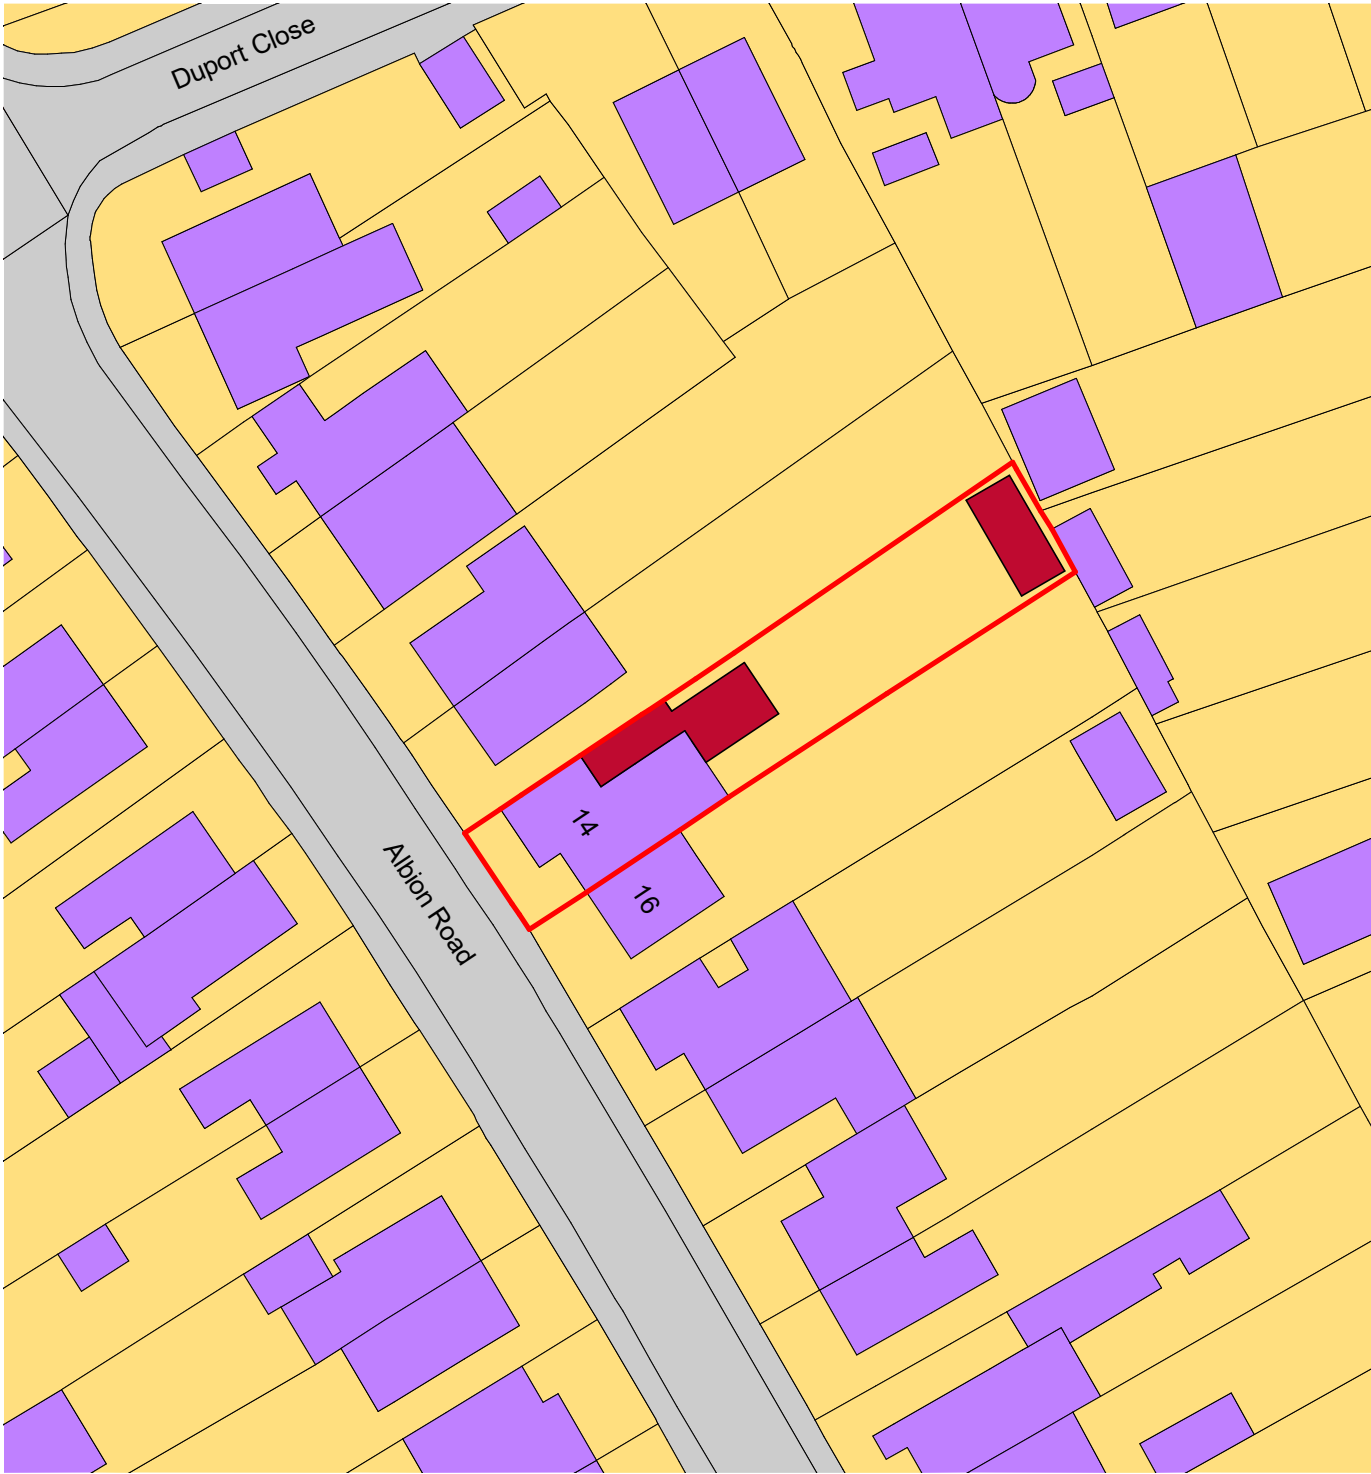

darkin architects drawing on experience www.darkinarchitects.com CARDIFF02921 197 196 LLANELLI01554 778 730 NEATH01639 383 000 info@darkinarchitects.com RIBA Chartered Practice <td colspan="4">NOTES</td> <td colspan="3">CLIENT: Richard Teesdale</td>	NOTES				CLIENT: Richard Teesdale		
					PROJECT: Domestic Extension		
					PROJECT ADDRESS: 14 Albion Road Baglan, SA12 8BY		
					DRAWING TITLE: Proposed Site Block Plan		
	No.	Description	By	Date	DRAWN BY SJC CHECKED BY DLD © Copyright Darkin Architects 2020		
					PROJECT REF RH443 SCALE 1 : 500 PAPER SIZE A4		
				DRAWING 003 REVISION DATE 09/12/20			

THIS DRAWING IS THE COPYRIGHT OF DARKIN ARCHITECTS AND MAY NOT BE COPIED, ALTERED OR REPRODUCED IN ANY FORM OR PASSED TO A THIRD PARTY WITHOUT THEIR CONSENT. DIMENSIONS MUST BE CHECKED AND VERIFIED ON SITE AND ANY DISCREPANCIES SHOULD BE REPORTED TO THE ARCHITECT. THIS DRAWING MUST NOT BE SCALED AND SHOULD BE READ IN CONJUNCTION WITH ALL OTHER CONSULTANT'S DRAWINGS. IF IN DOUBT ASK FOR CONFIRMATION.