


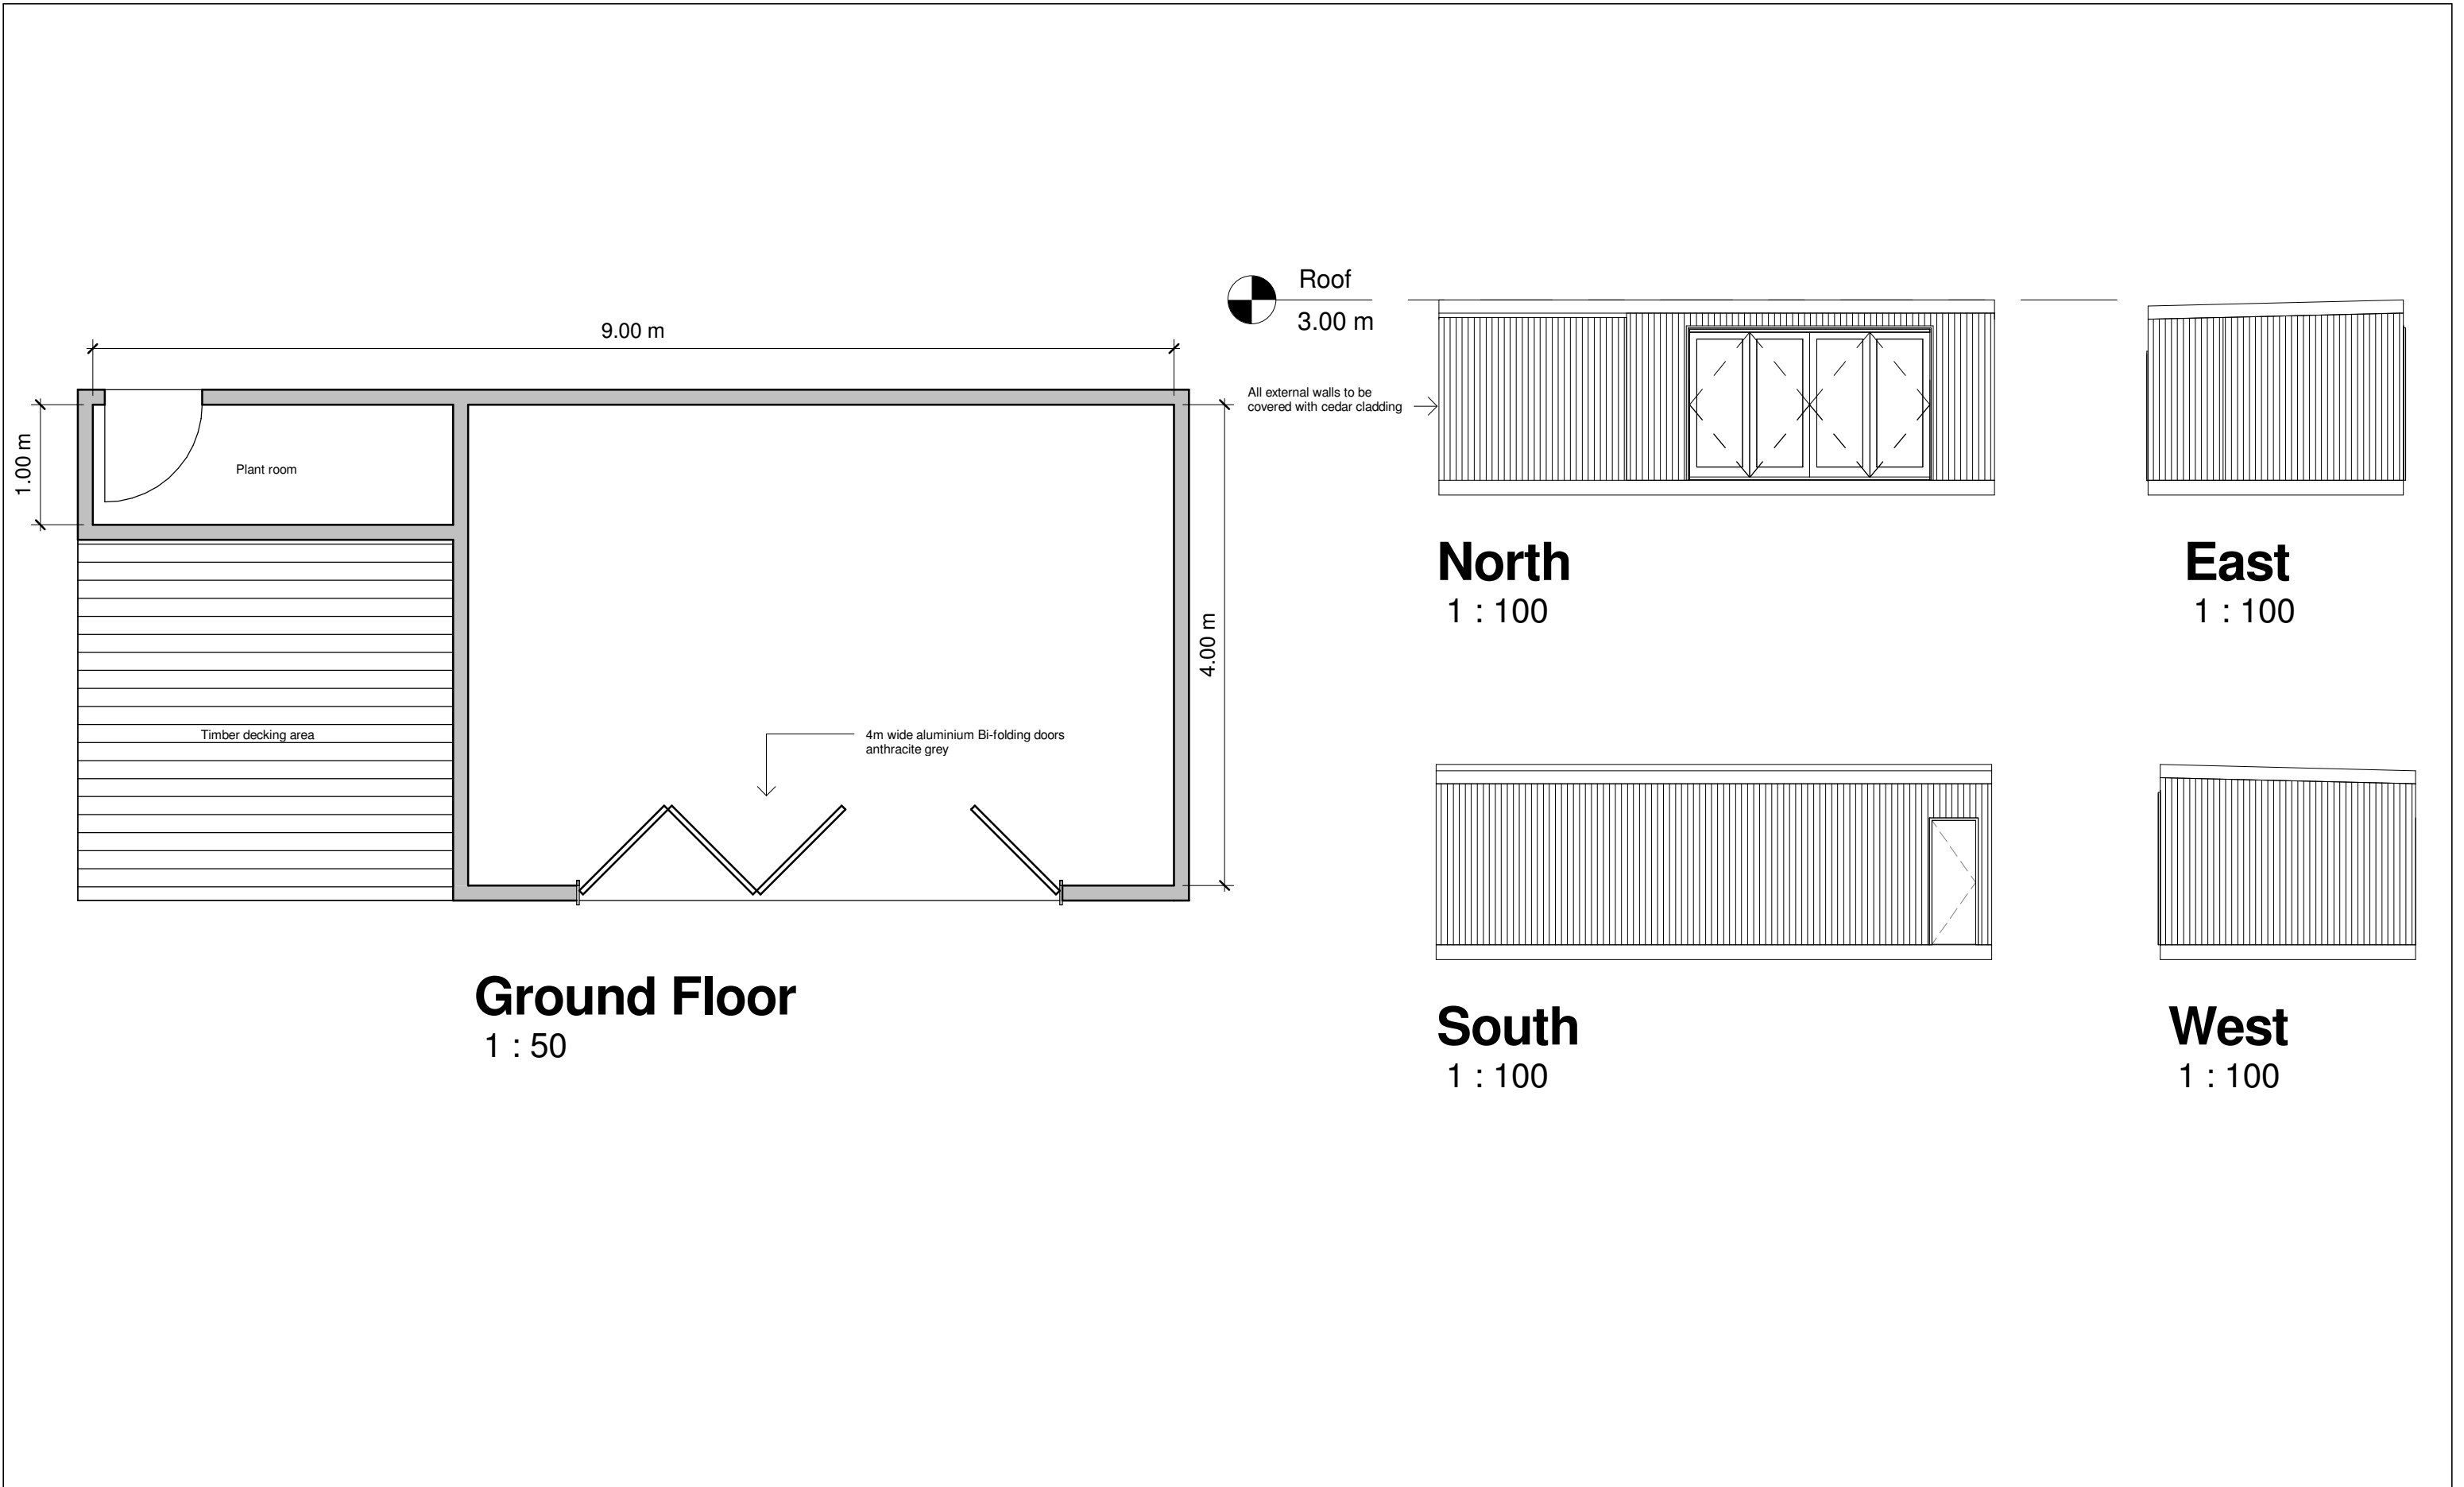

	No.	Description	Date	 www.ccs-solutions.co.uk				PROJECT Outbuilding		CLIENT Mr Dean Davies		
								SHEET Proposed Plans	Date 29/09/2020 Drawn by CCS Checked by	Date 29/09/2020	Project number Project Number	Scale (@ A3) As indicated
				CODE	STATUS	SUITABILITY DESCRIPTION	PURPOSE OF ISSUE PLANNING			DRWAING NUMBER		REV
										A102		A