



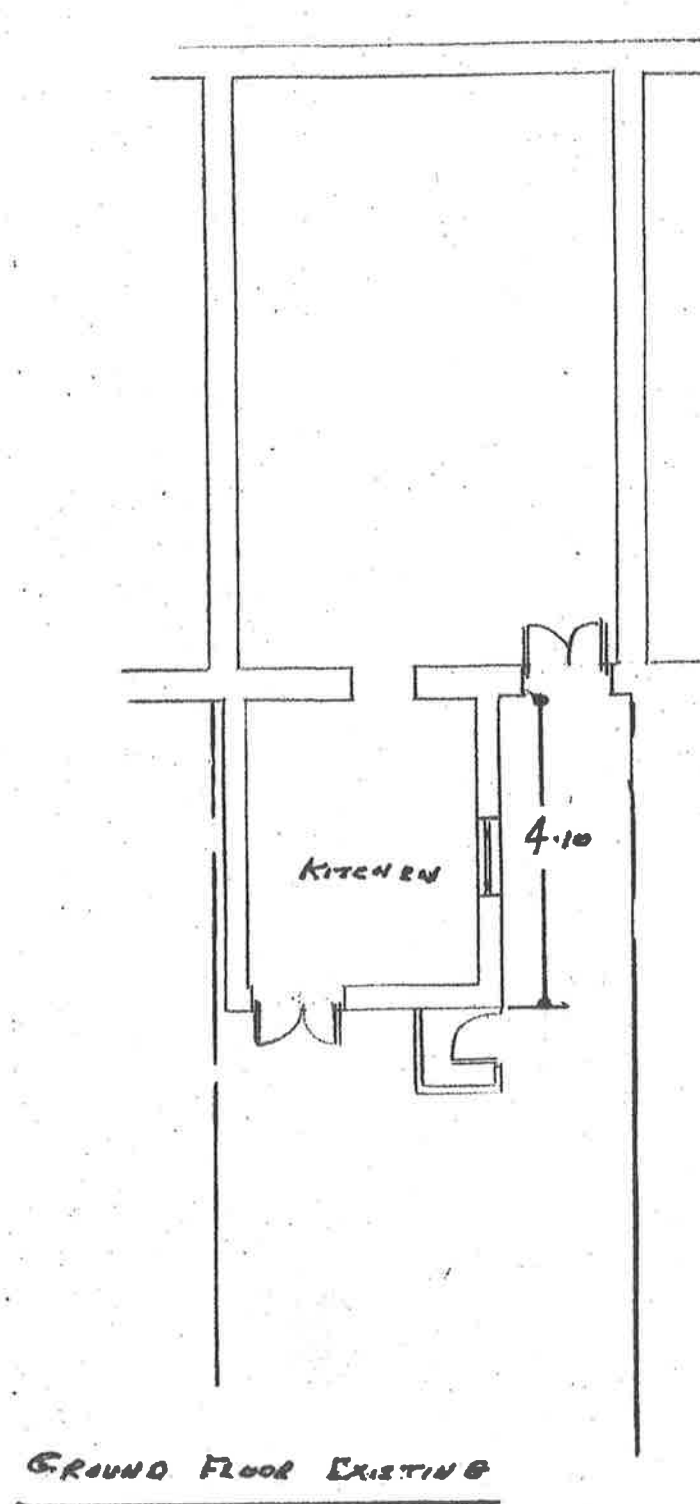

ALL SCALES 1:100

BLANK OPENING
FORMED APPROX
2.50 WIDE

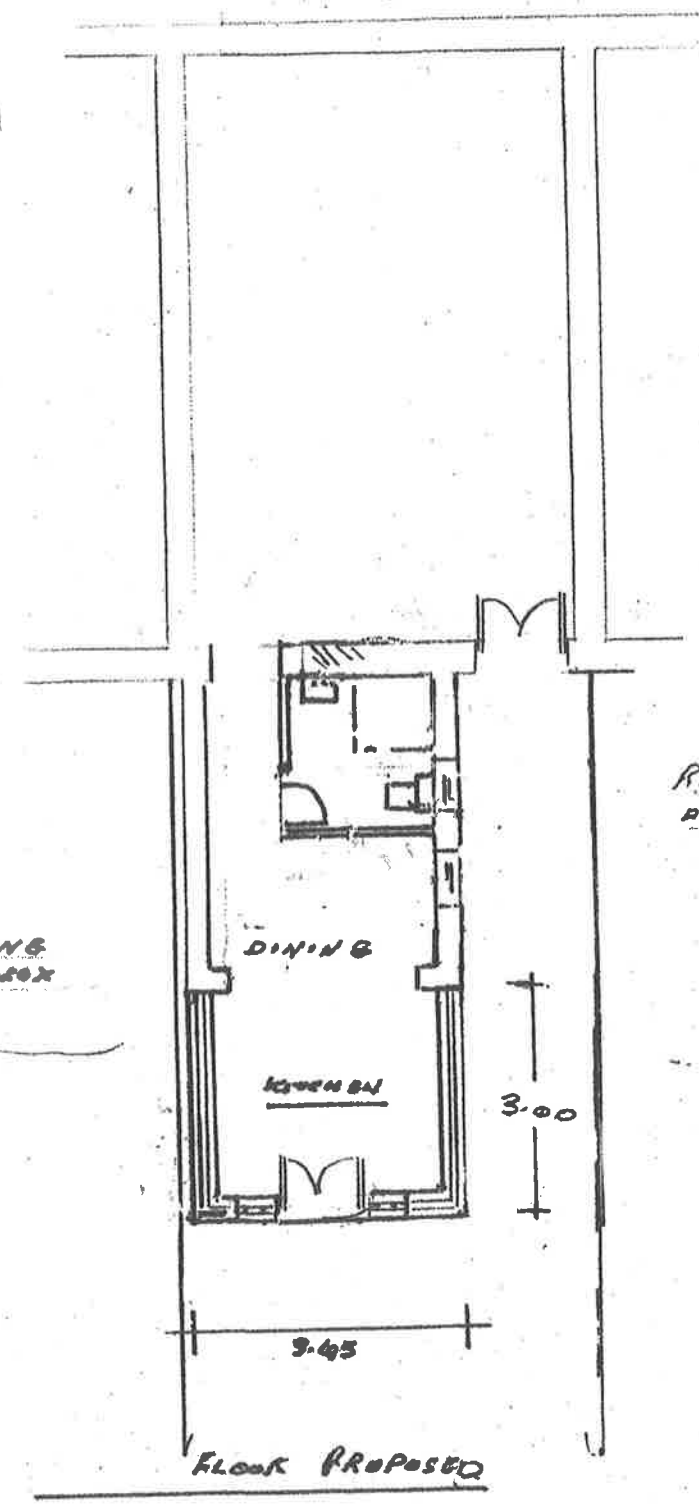

REMOVE WINDOW REFORMAT
AS TWO WINDOWS

EXTENDED LENGTH 3.00

EXTENDED FLOOR AREA
2.70 x 3.05 = 8.24m²

PROPOSED TWO STOREY DEAR EXTENSION AT 7 CREEKES TERRACE, CADOXTON NORTH
FOR
MRS REBECCA HAMMER