


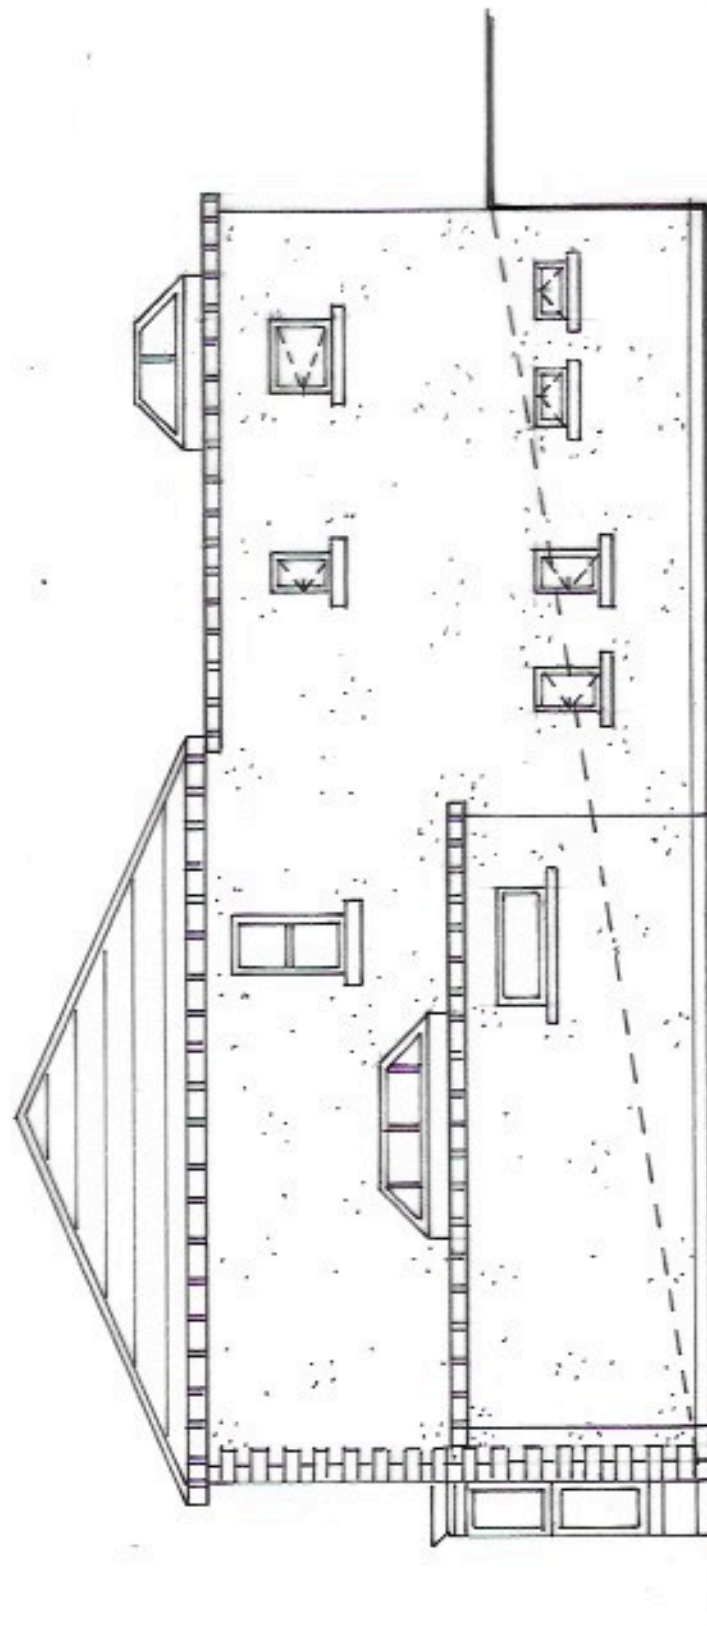

PROPOSED SIDE ELEVATION

|                                                                          |                            |                |               |     |
|--------------------------------------------------------------------------|----------------------------|----------------|---------------|-----|
| NOTES:                                                                   | Client<br>Mr & Mrs R JONES | Scale          | Drawing Title |     |
|                                                                          |                            | 1:100          |               |     |
| All dimensions must be checked on site and not scaled from this drawing. | Job Title                  | Drawn by       | Drg No.       | Rev |
|                                                                          |                            | Date 9/11/2020 |               |     |