

Drawing Key

Proposed Extension




Site Boundary





18 Ffynnon Dawel Location and Block Plan

Unique plan reference:
p2buk/492918/668481

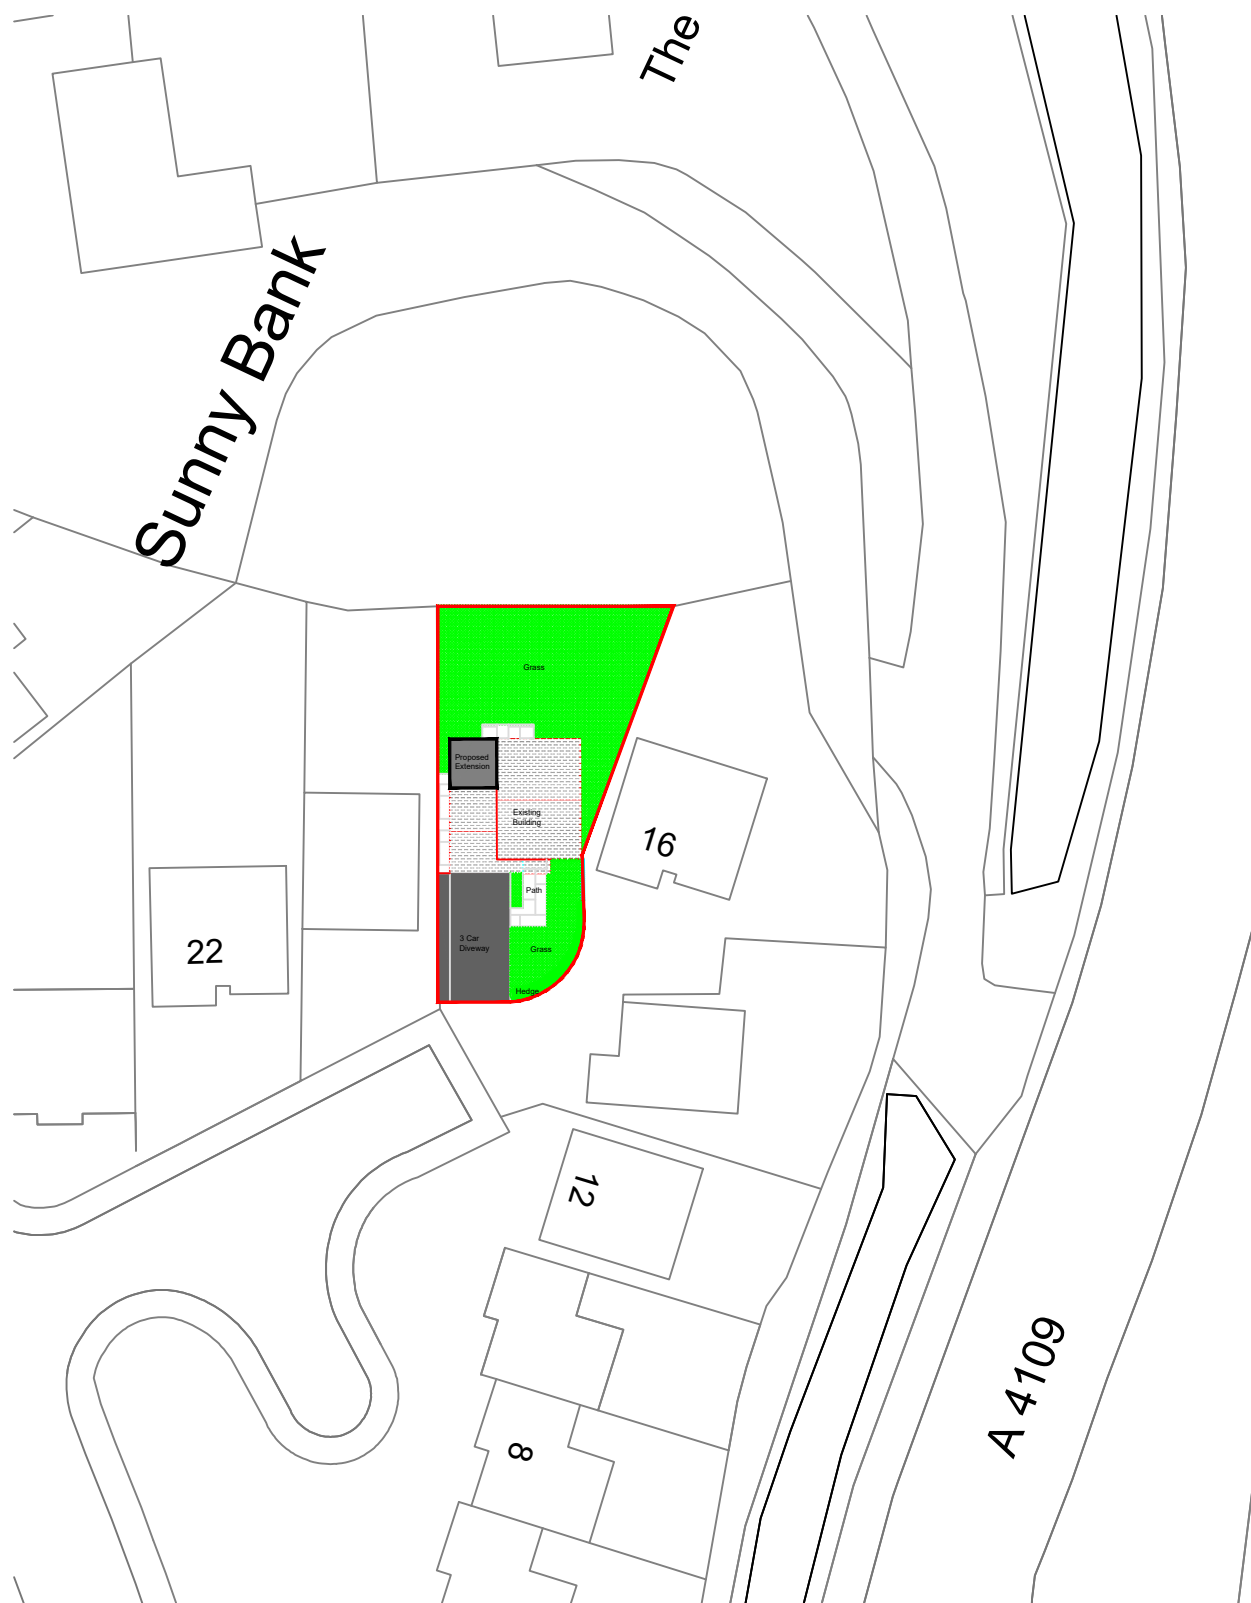

Block Plan
Scale 1:500

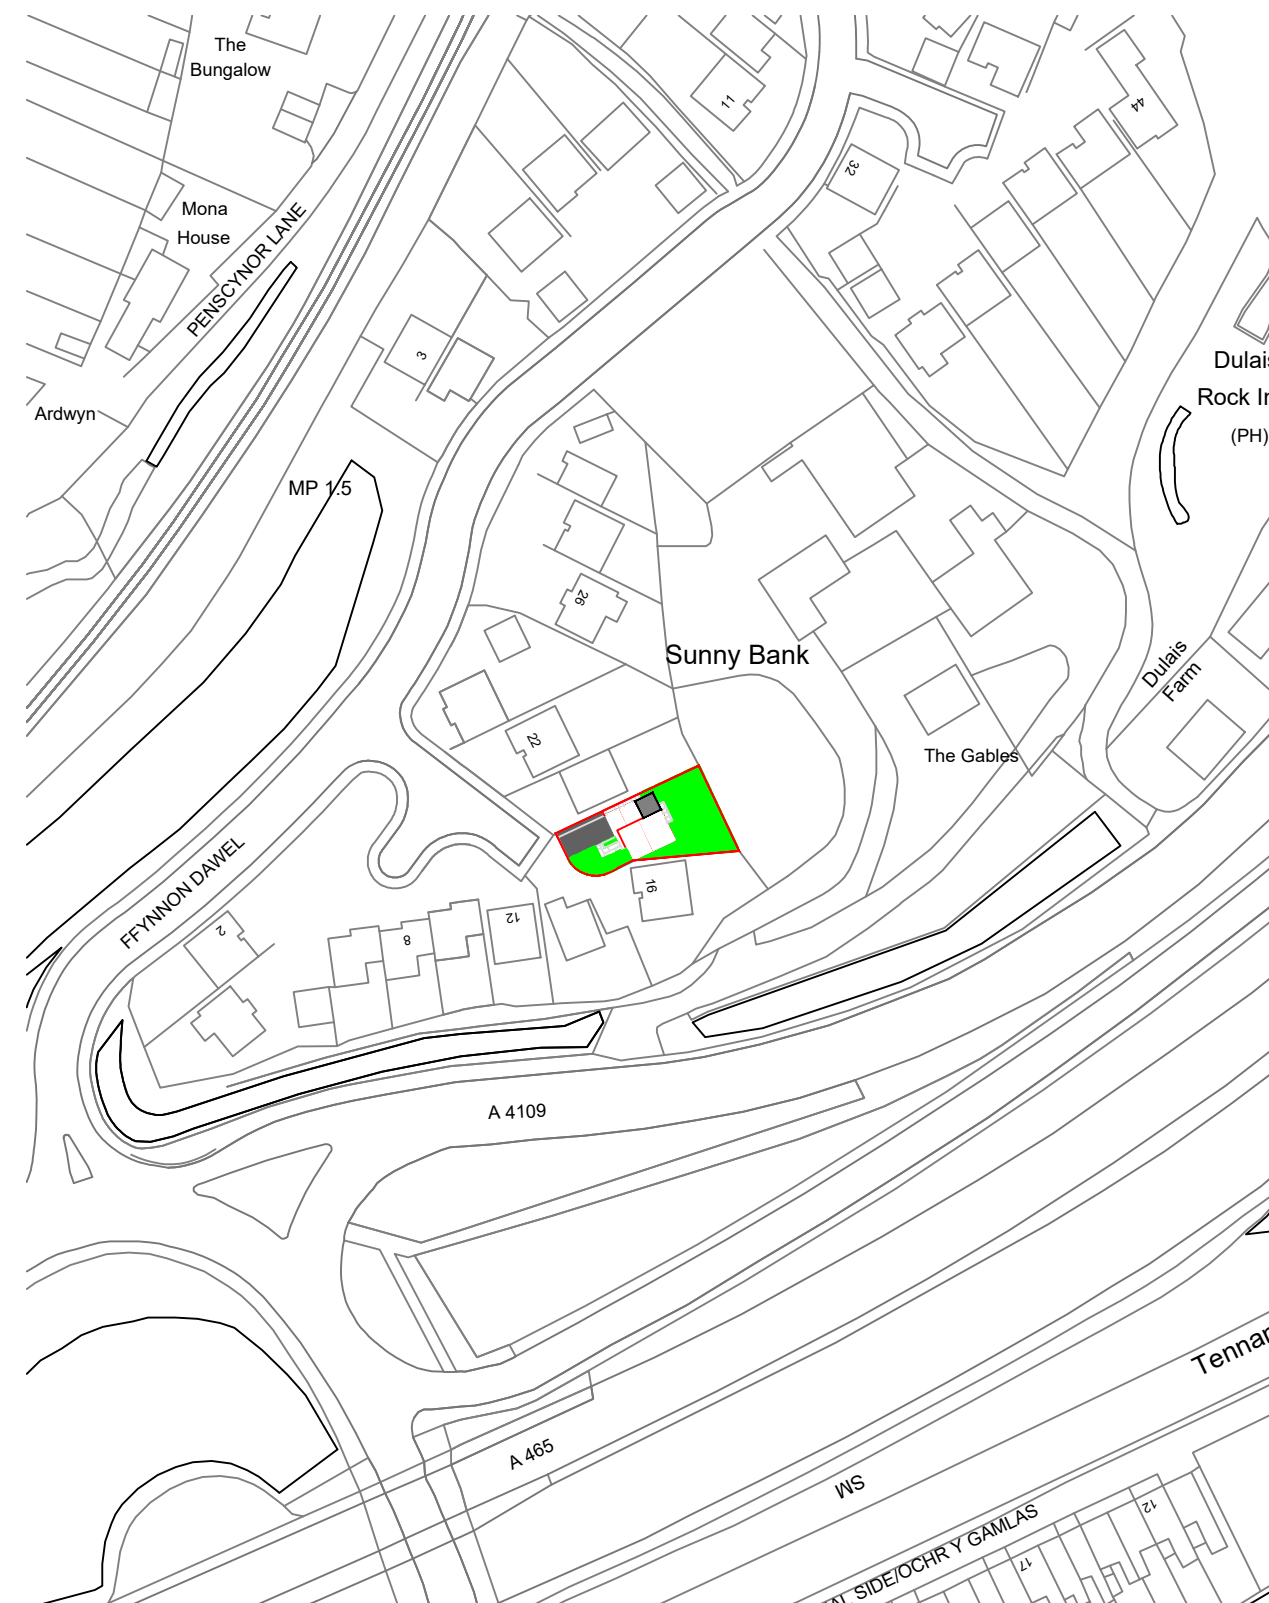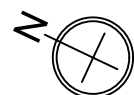

Location Plan
Scale 1:1250

