


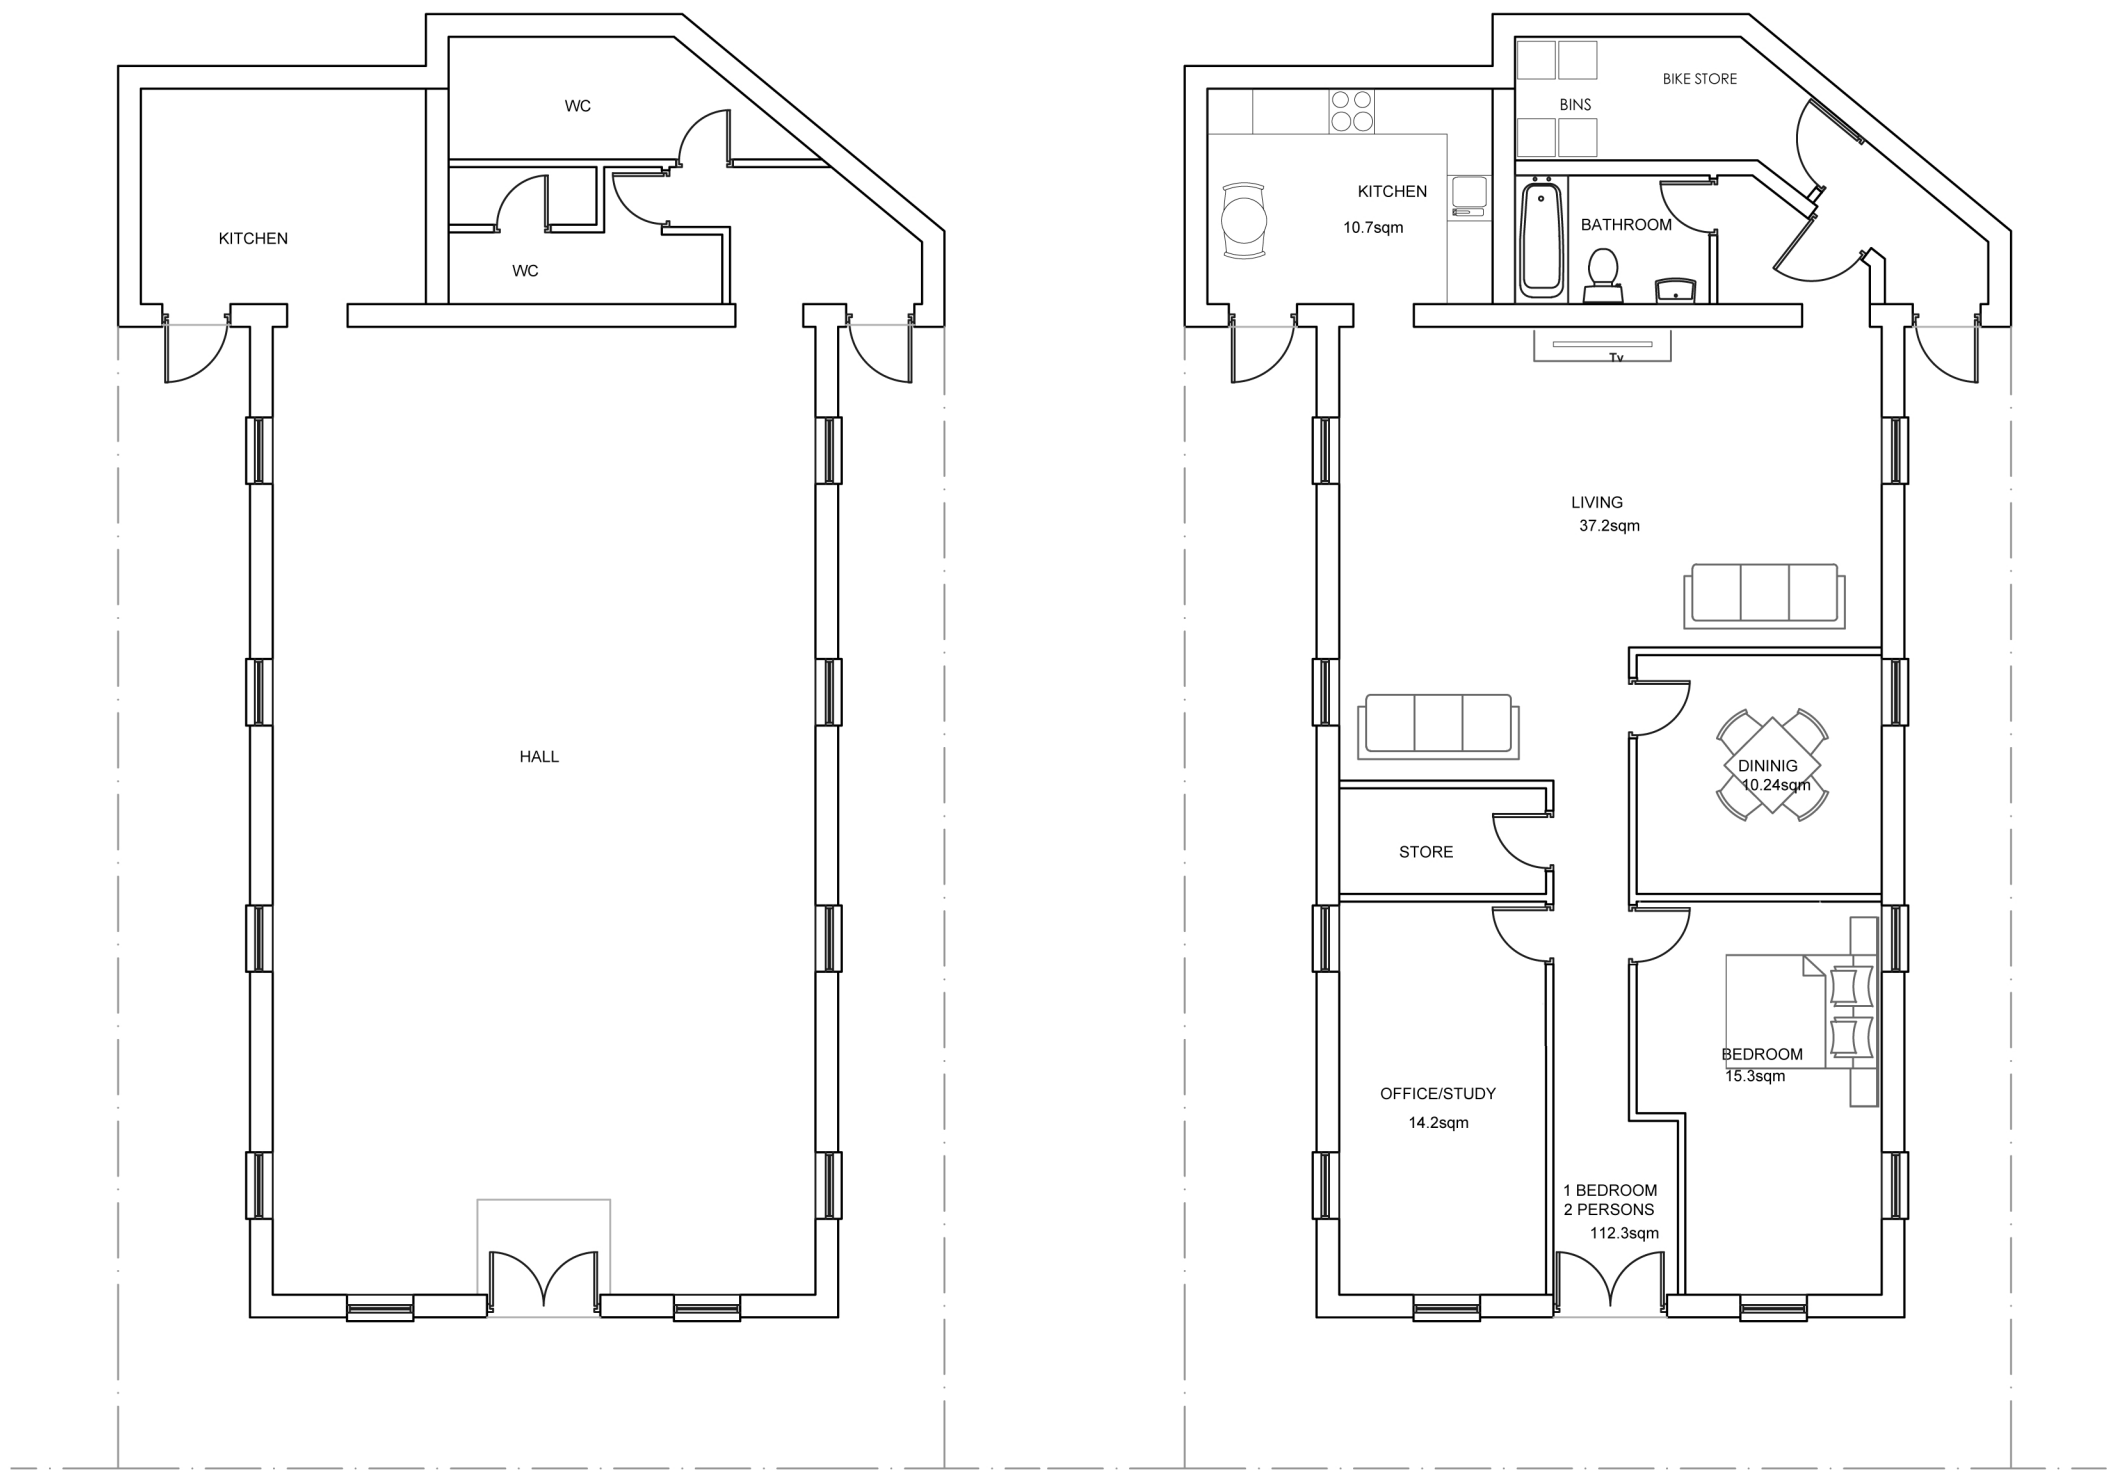

EXISTING GROUND FLOOR PLAN

PROPOSED GROUND FLOOR PLAN



CAD it Tel: +381641577699
E-mail: mim161@gmail.com

Project: **HALL, BETHLEHEM ROAD**

Client: **Mr JAMES STEVENS**

Title: **EXISTING AND PROPOSED
PLANS**

Dwg.No: **U.2 /02**

Rev:

Scale: **1:100 @ A3**

Date: **DECEMBER 2020.**