




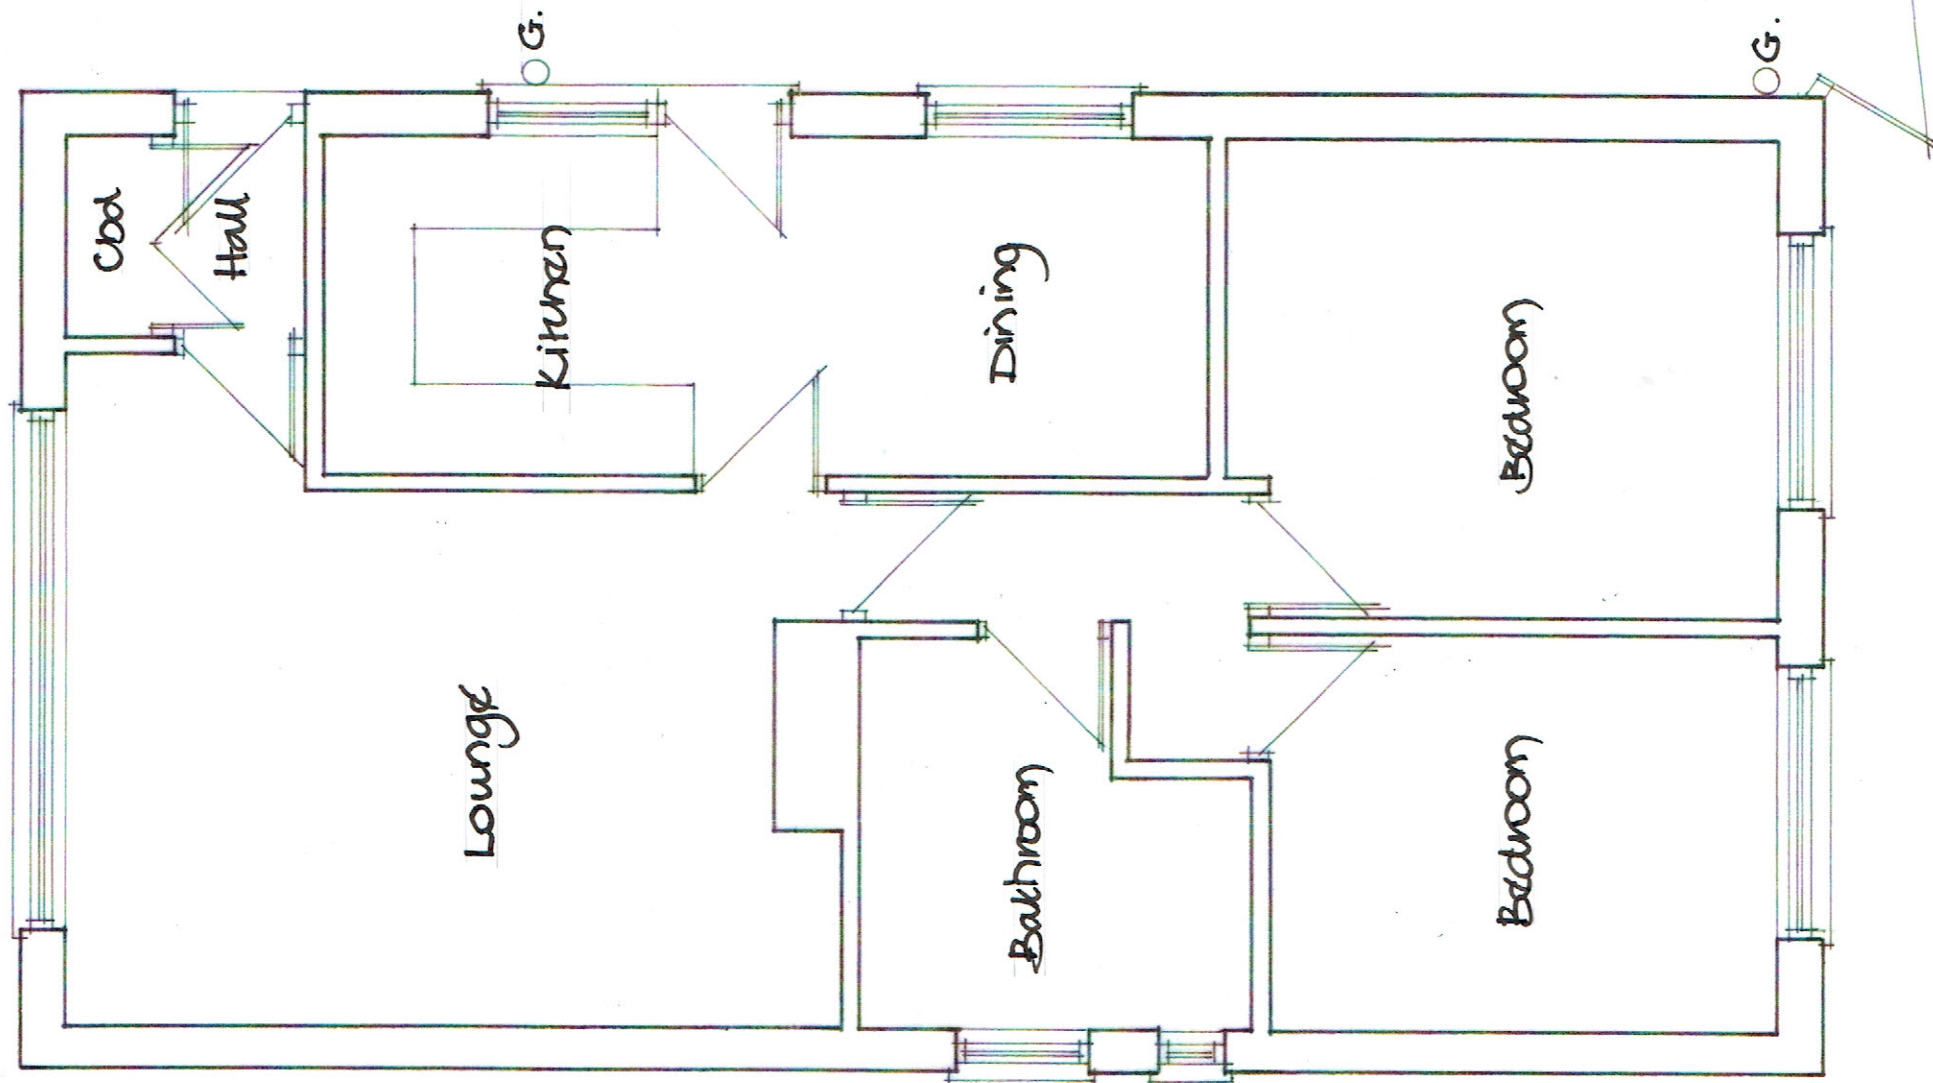


Existing Plan View

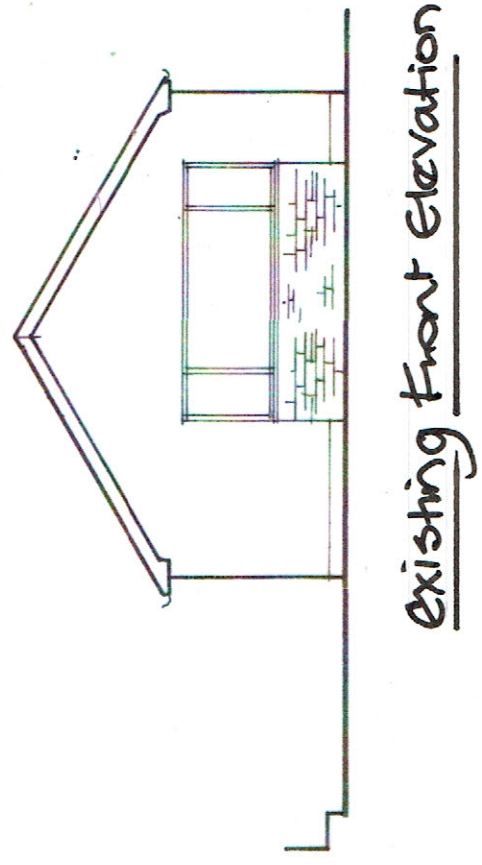

Existing Front Elevation

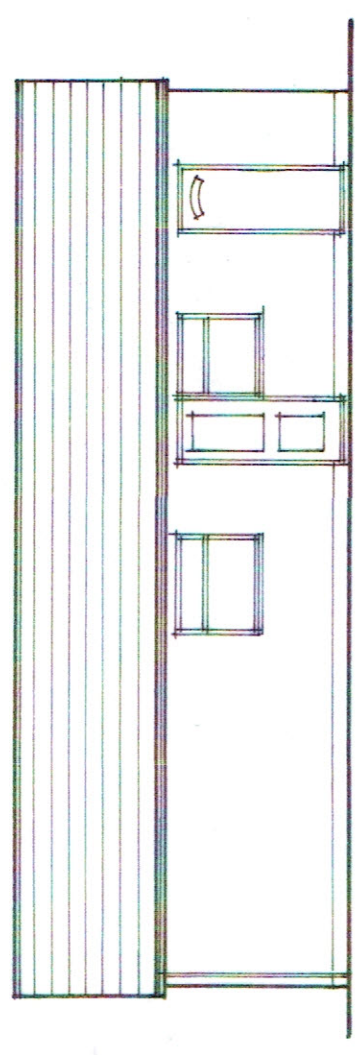

Existing Side Elevation

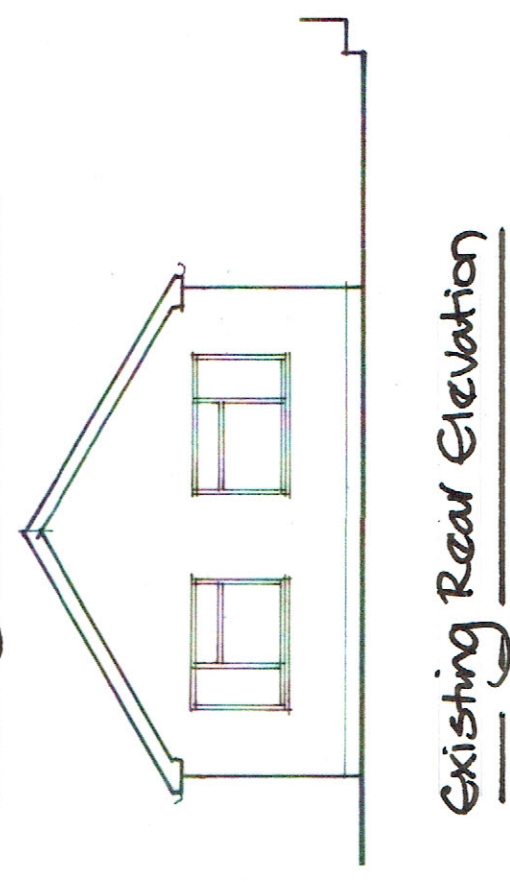

Existing Rear Elevation

Existing Layout

Scale 1/50 & 1/100