




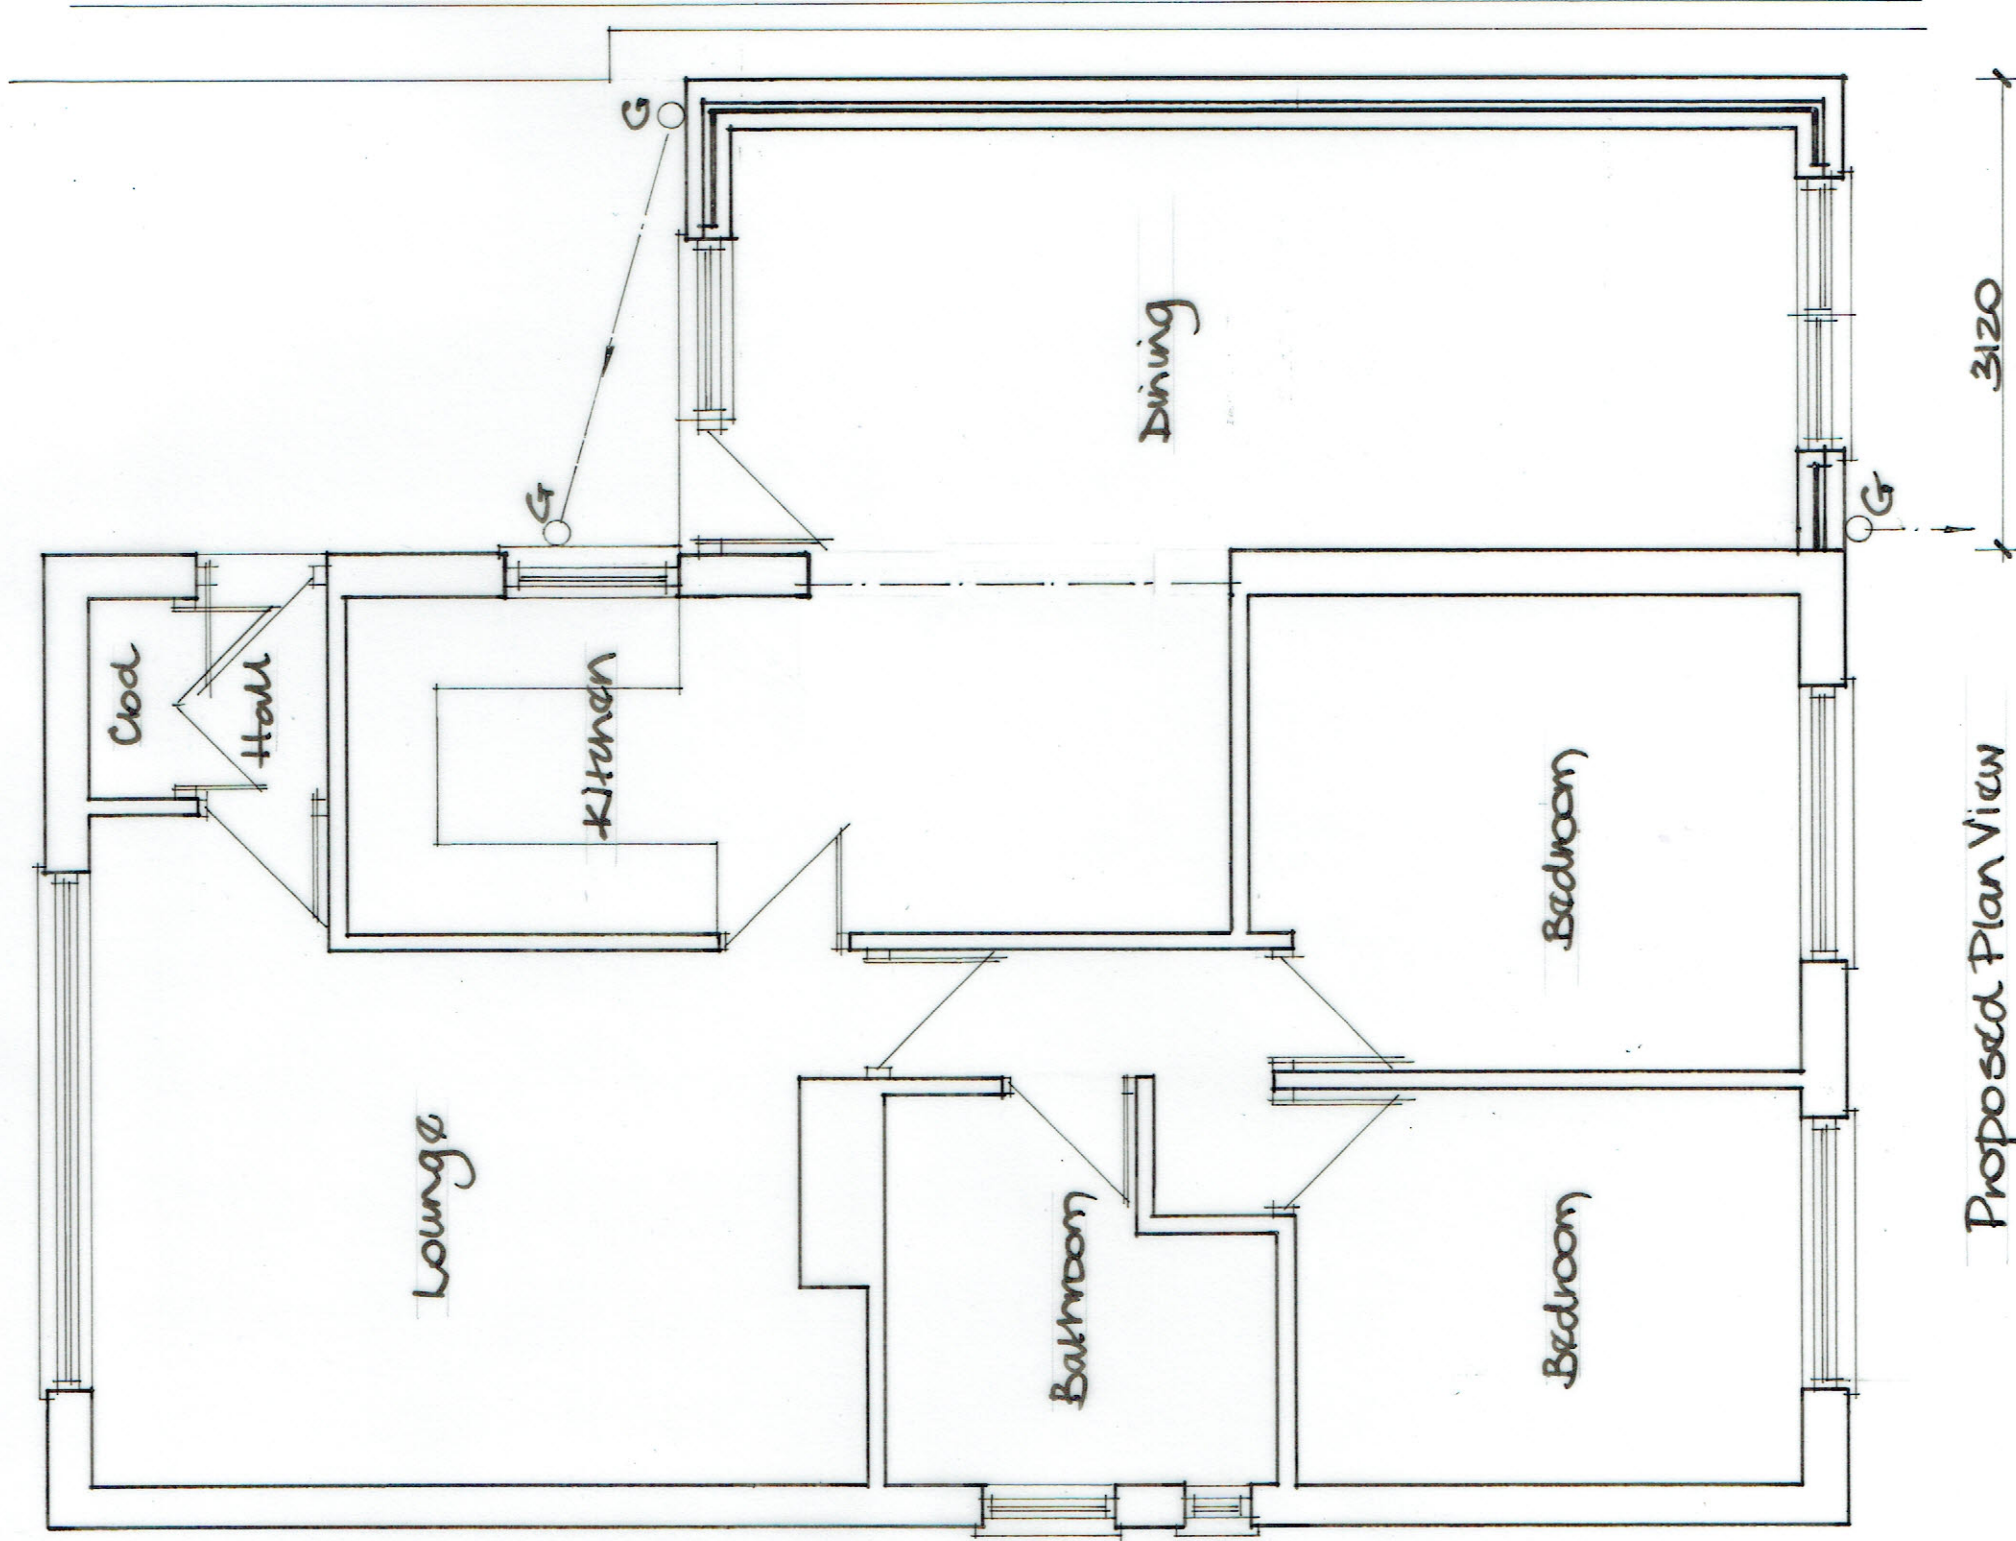


Proposed Plan View

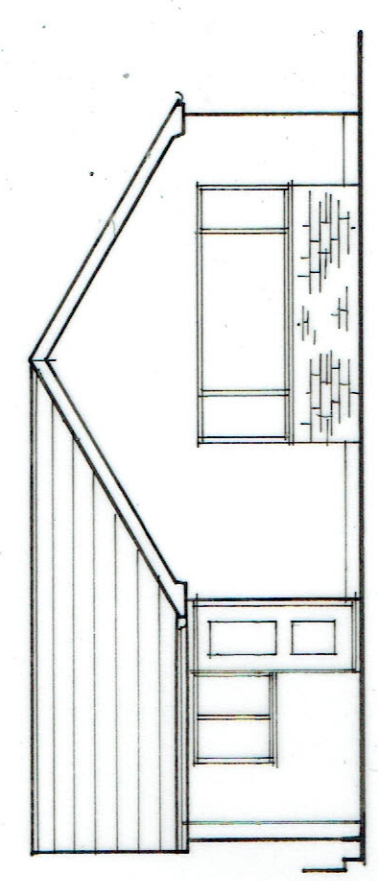

Proposed Front Elevation

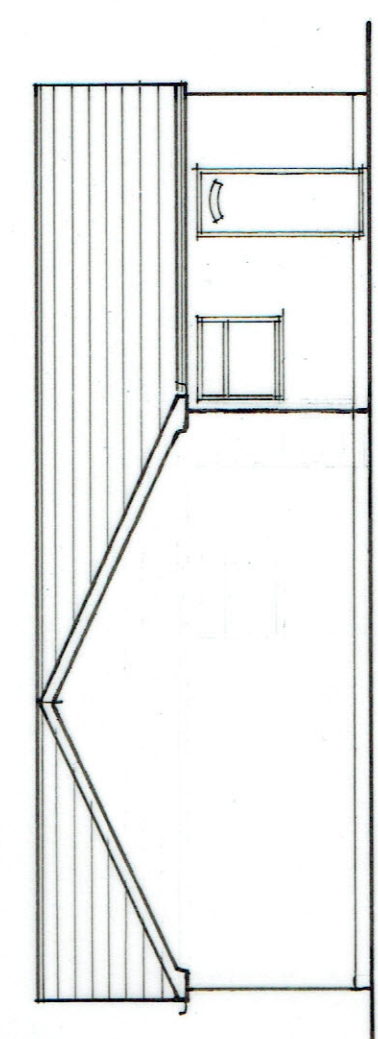

Proposed Side Elevation

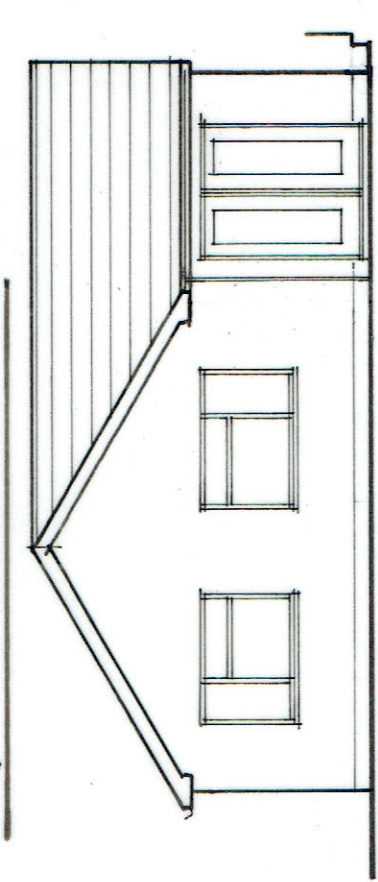

Proposed Rear Elevation

Proposed Layout
Scale 1/50 & 1/100