


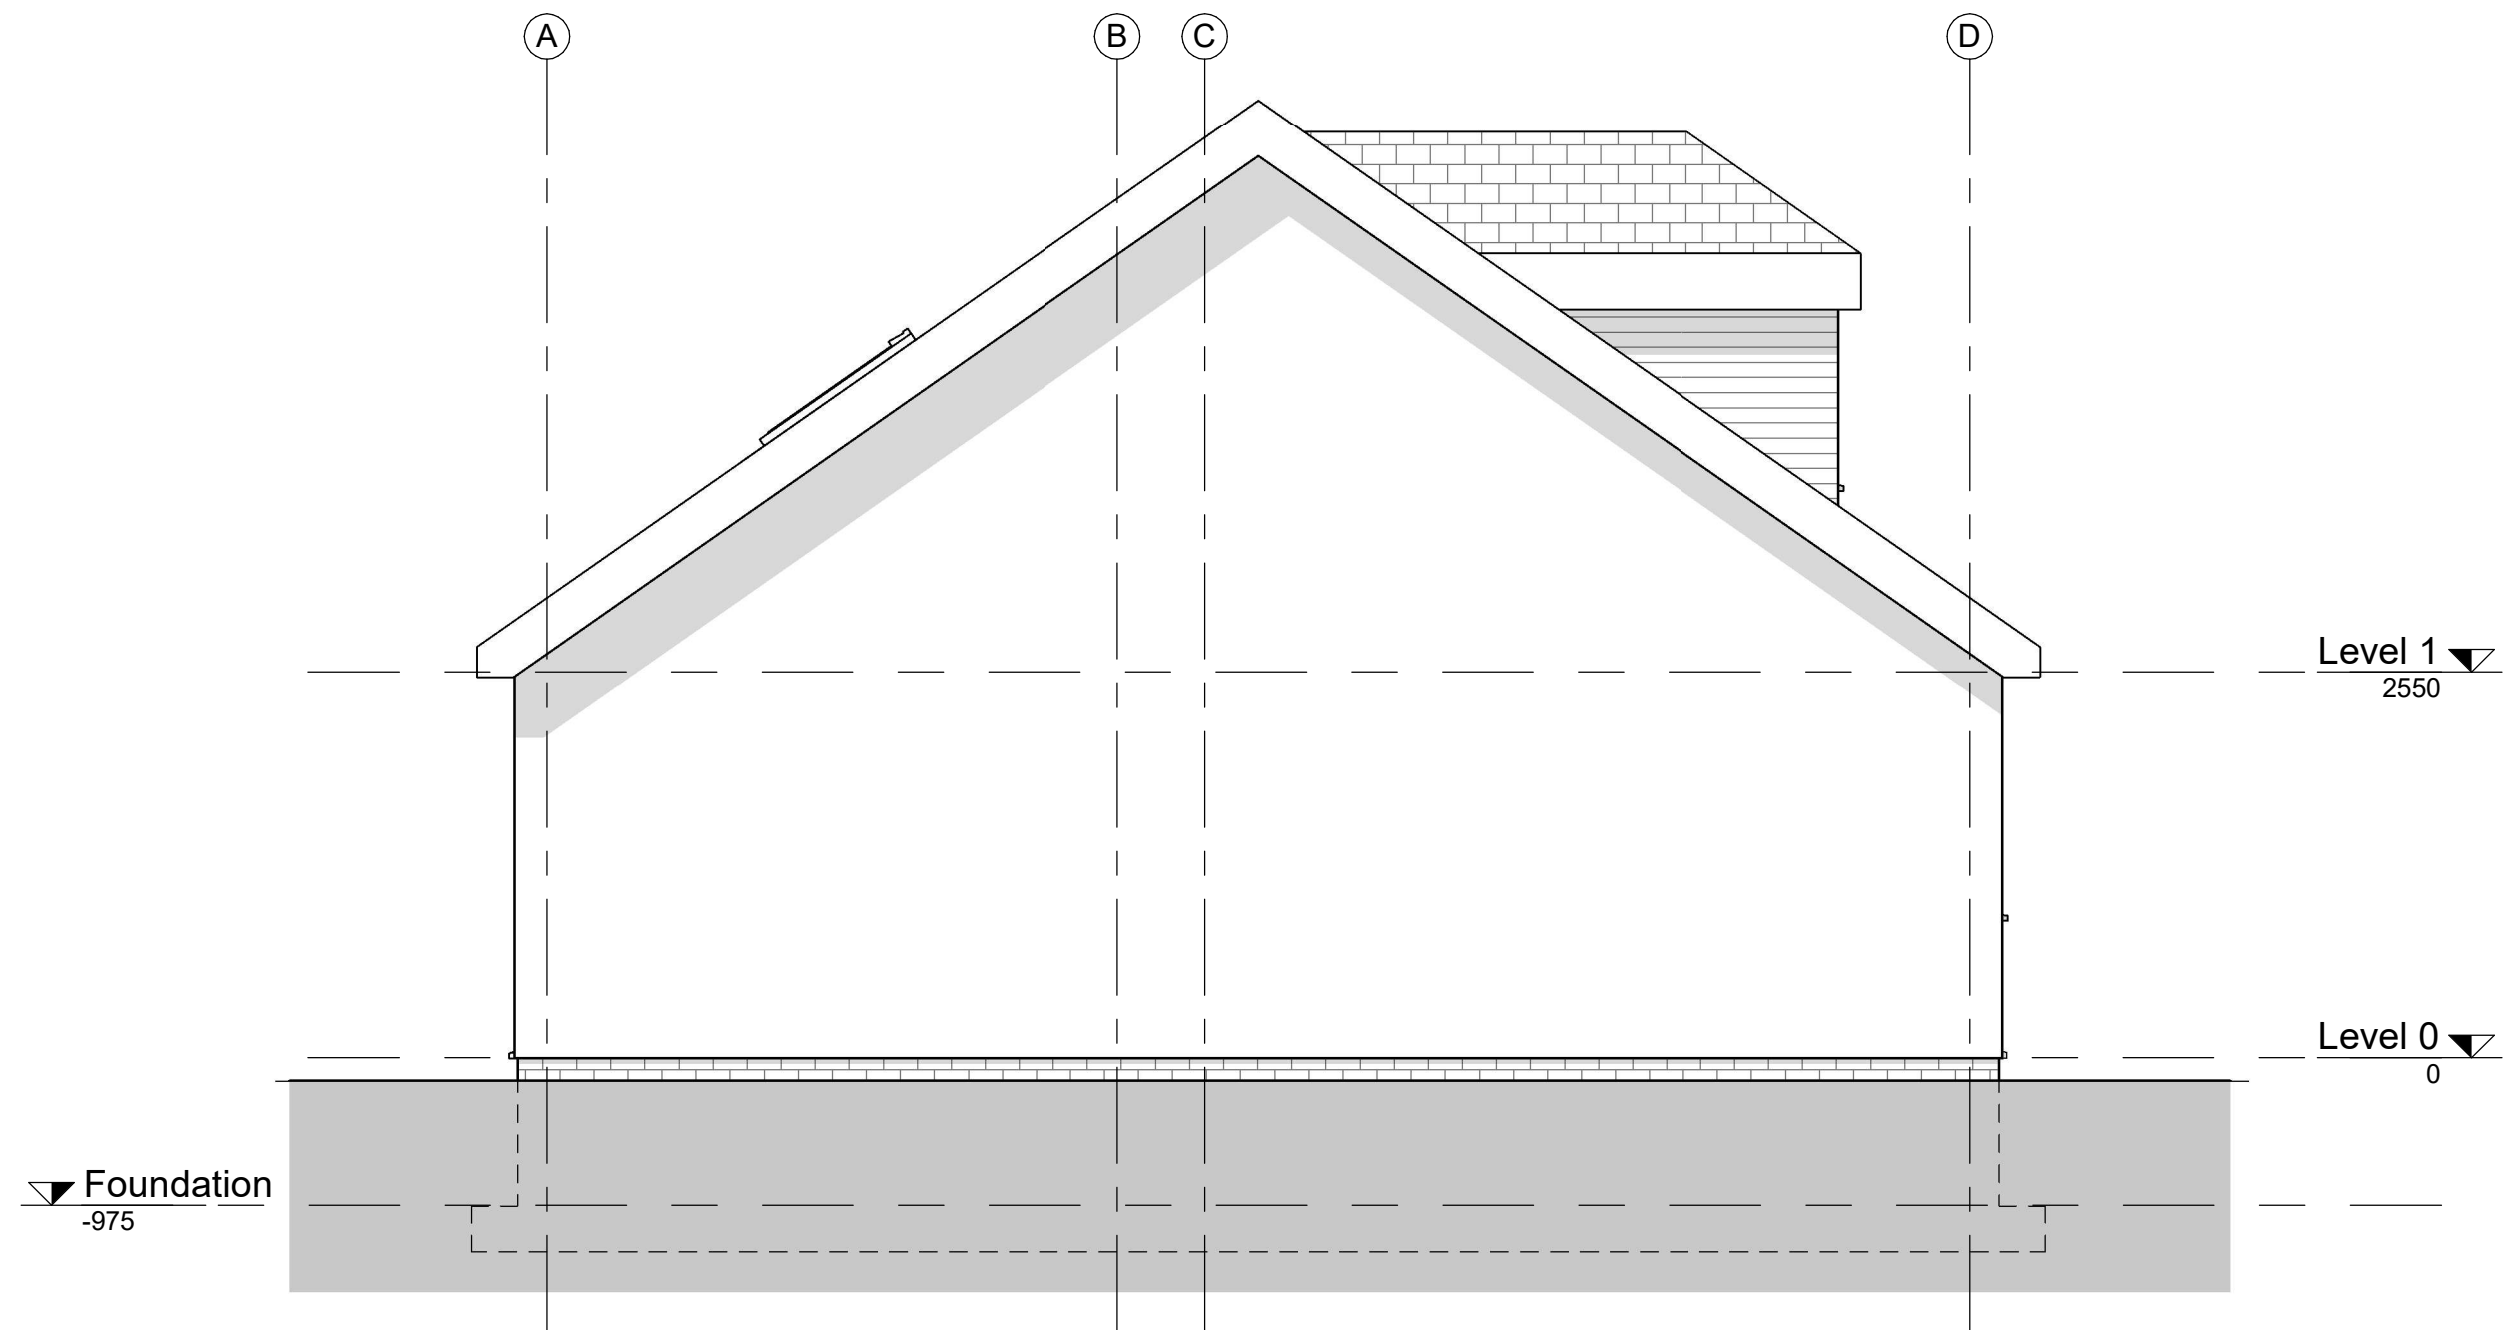

Block 1 - View C Left

Proposed Left Elevation



Project
Proposed Resi Development at Cimla

Drawing Title
KWIC Construction
Proposed Left Elevation

Stage
Building Regs / Co-ordination

Job No. 2005 Drawing Number 302
Date 06/24/20 Rev