


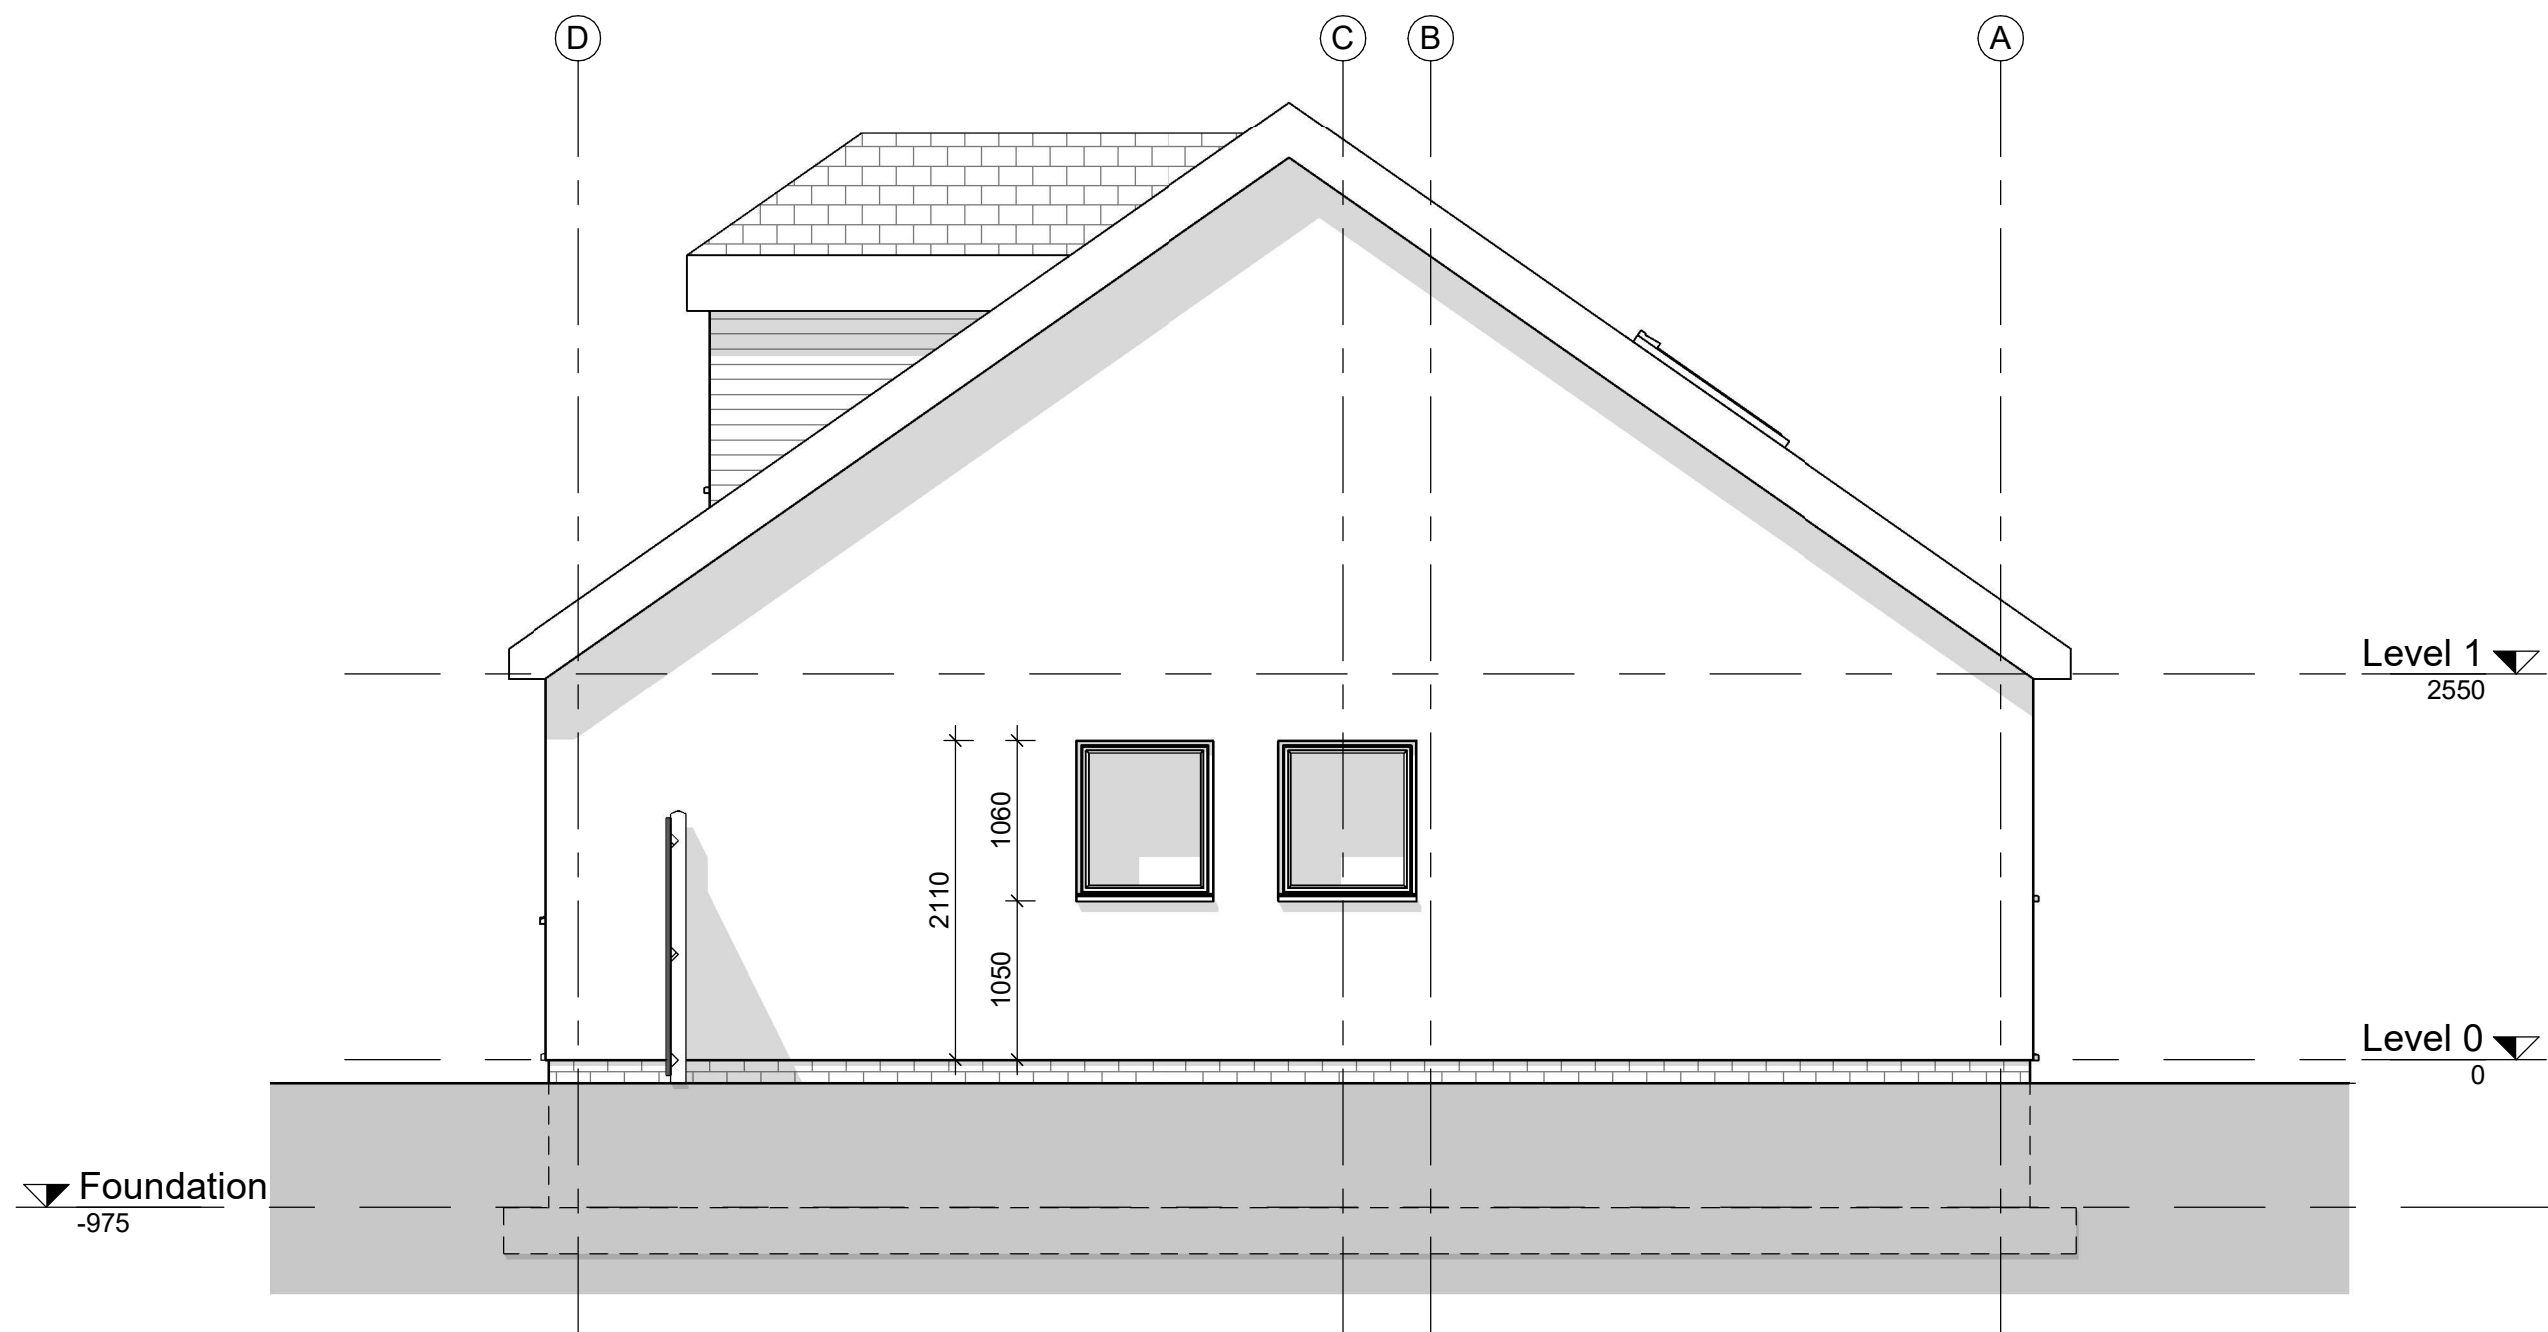

Block 1 - View A Right

Proposed Right Elevation



Project
Proposed Resi Development at Cimla

Drawing Title
KWIC Construction
Proposed Right Elevation

Stage
Building Regs / Co-ordination

Job No.	2005	Drawing Number	301
Date	06/24/20	Rev	