


87 COMMERCIAL ROAD
PONTARDAWE, SWANSEA
Mr Martin Evans

Scheme Design: Location Plan

Date: January 2021
Scale: 1:1250 @ A4
Drawing Number: 2029-01

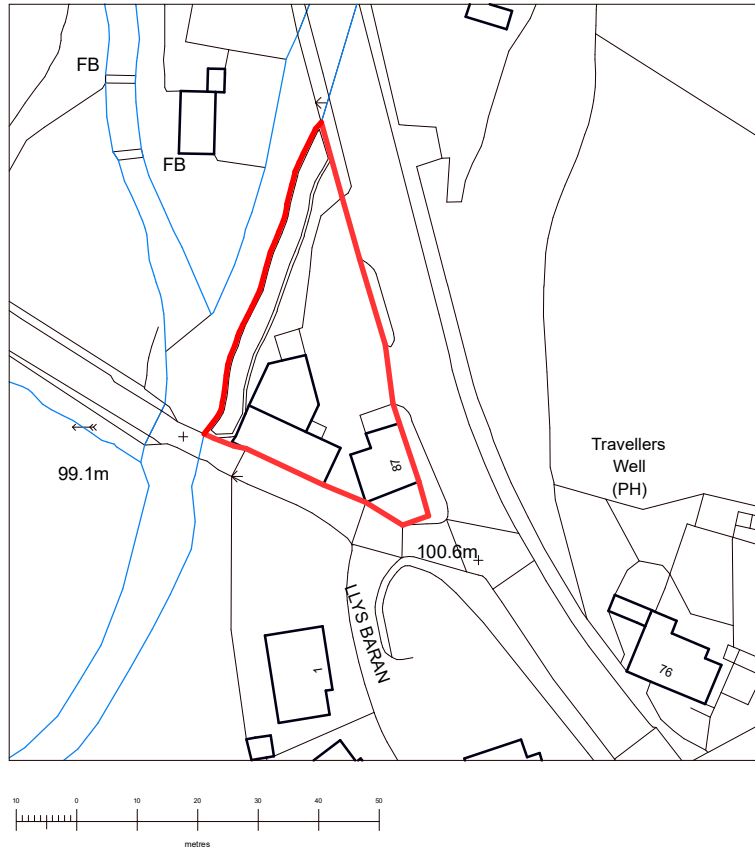