

T A W E

ARCHITECTURAL
DESIGN

ASSOCIATE 1
Christopher Woodley

ASSOCIATE 2
Callum Deschoolmeester

Tawe Design Studio Swansea

Email : tawedesign.com
Telephone: 07808027287

CLIENT
Laura Cutler Davies
25 Tonclwyda, Clyne,
Neath.
SA114BS

PROJECT
ALTERATIONS &
TWO STORY REAR EXTENSION

DRAWN BY
CDS

ISSUE
21/08/2020




RE-ISSUE
07/01/2021

DESCRIPTION
PROPOSED ELEVATIONS
SCALE 1.50

DRAWINGS NUMBER

04

A₁

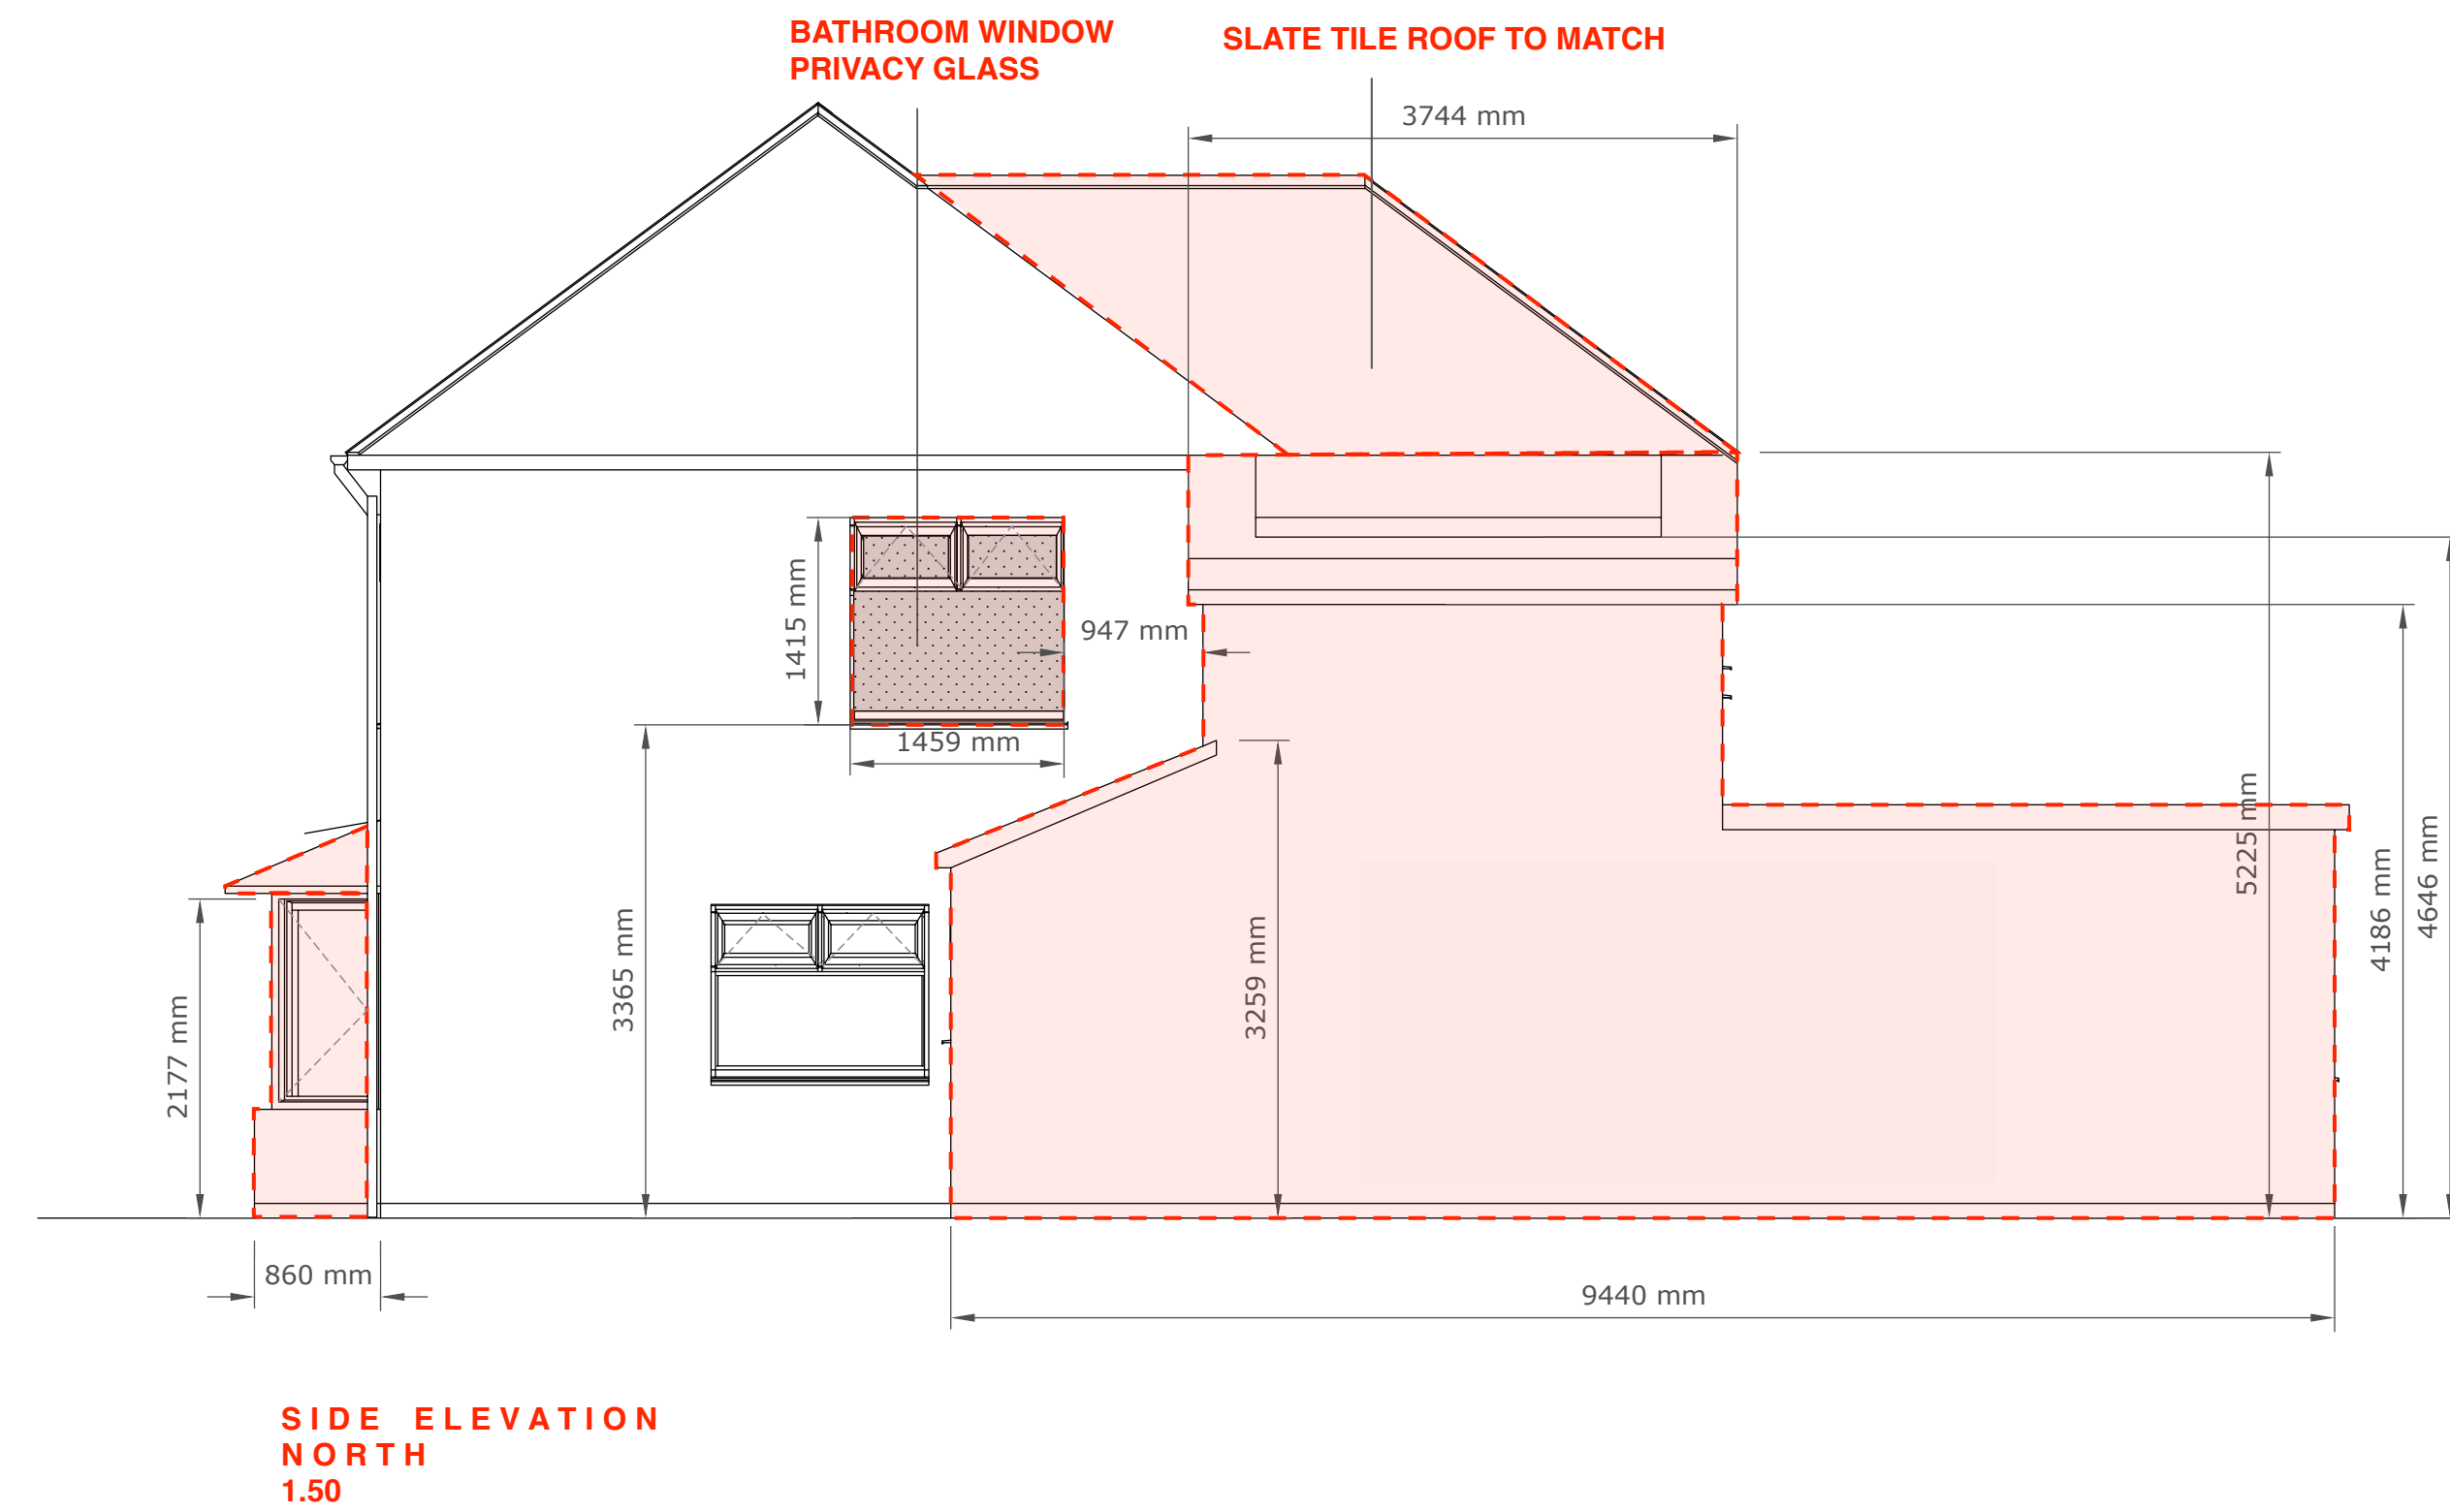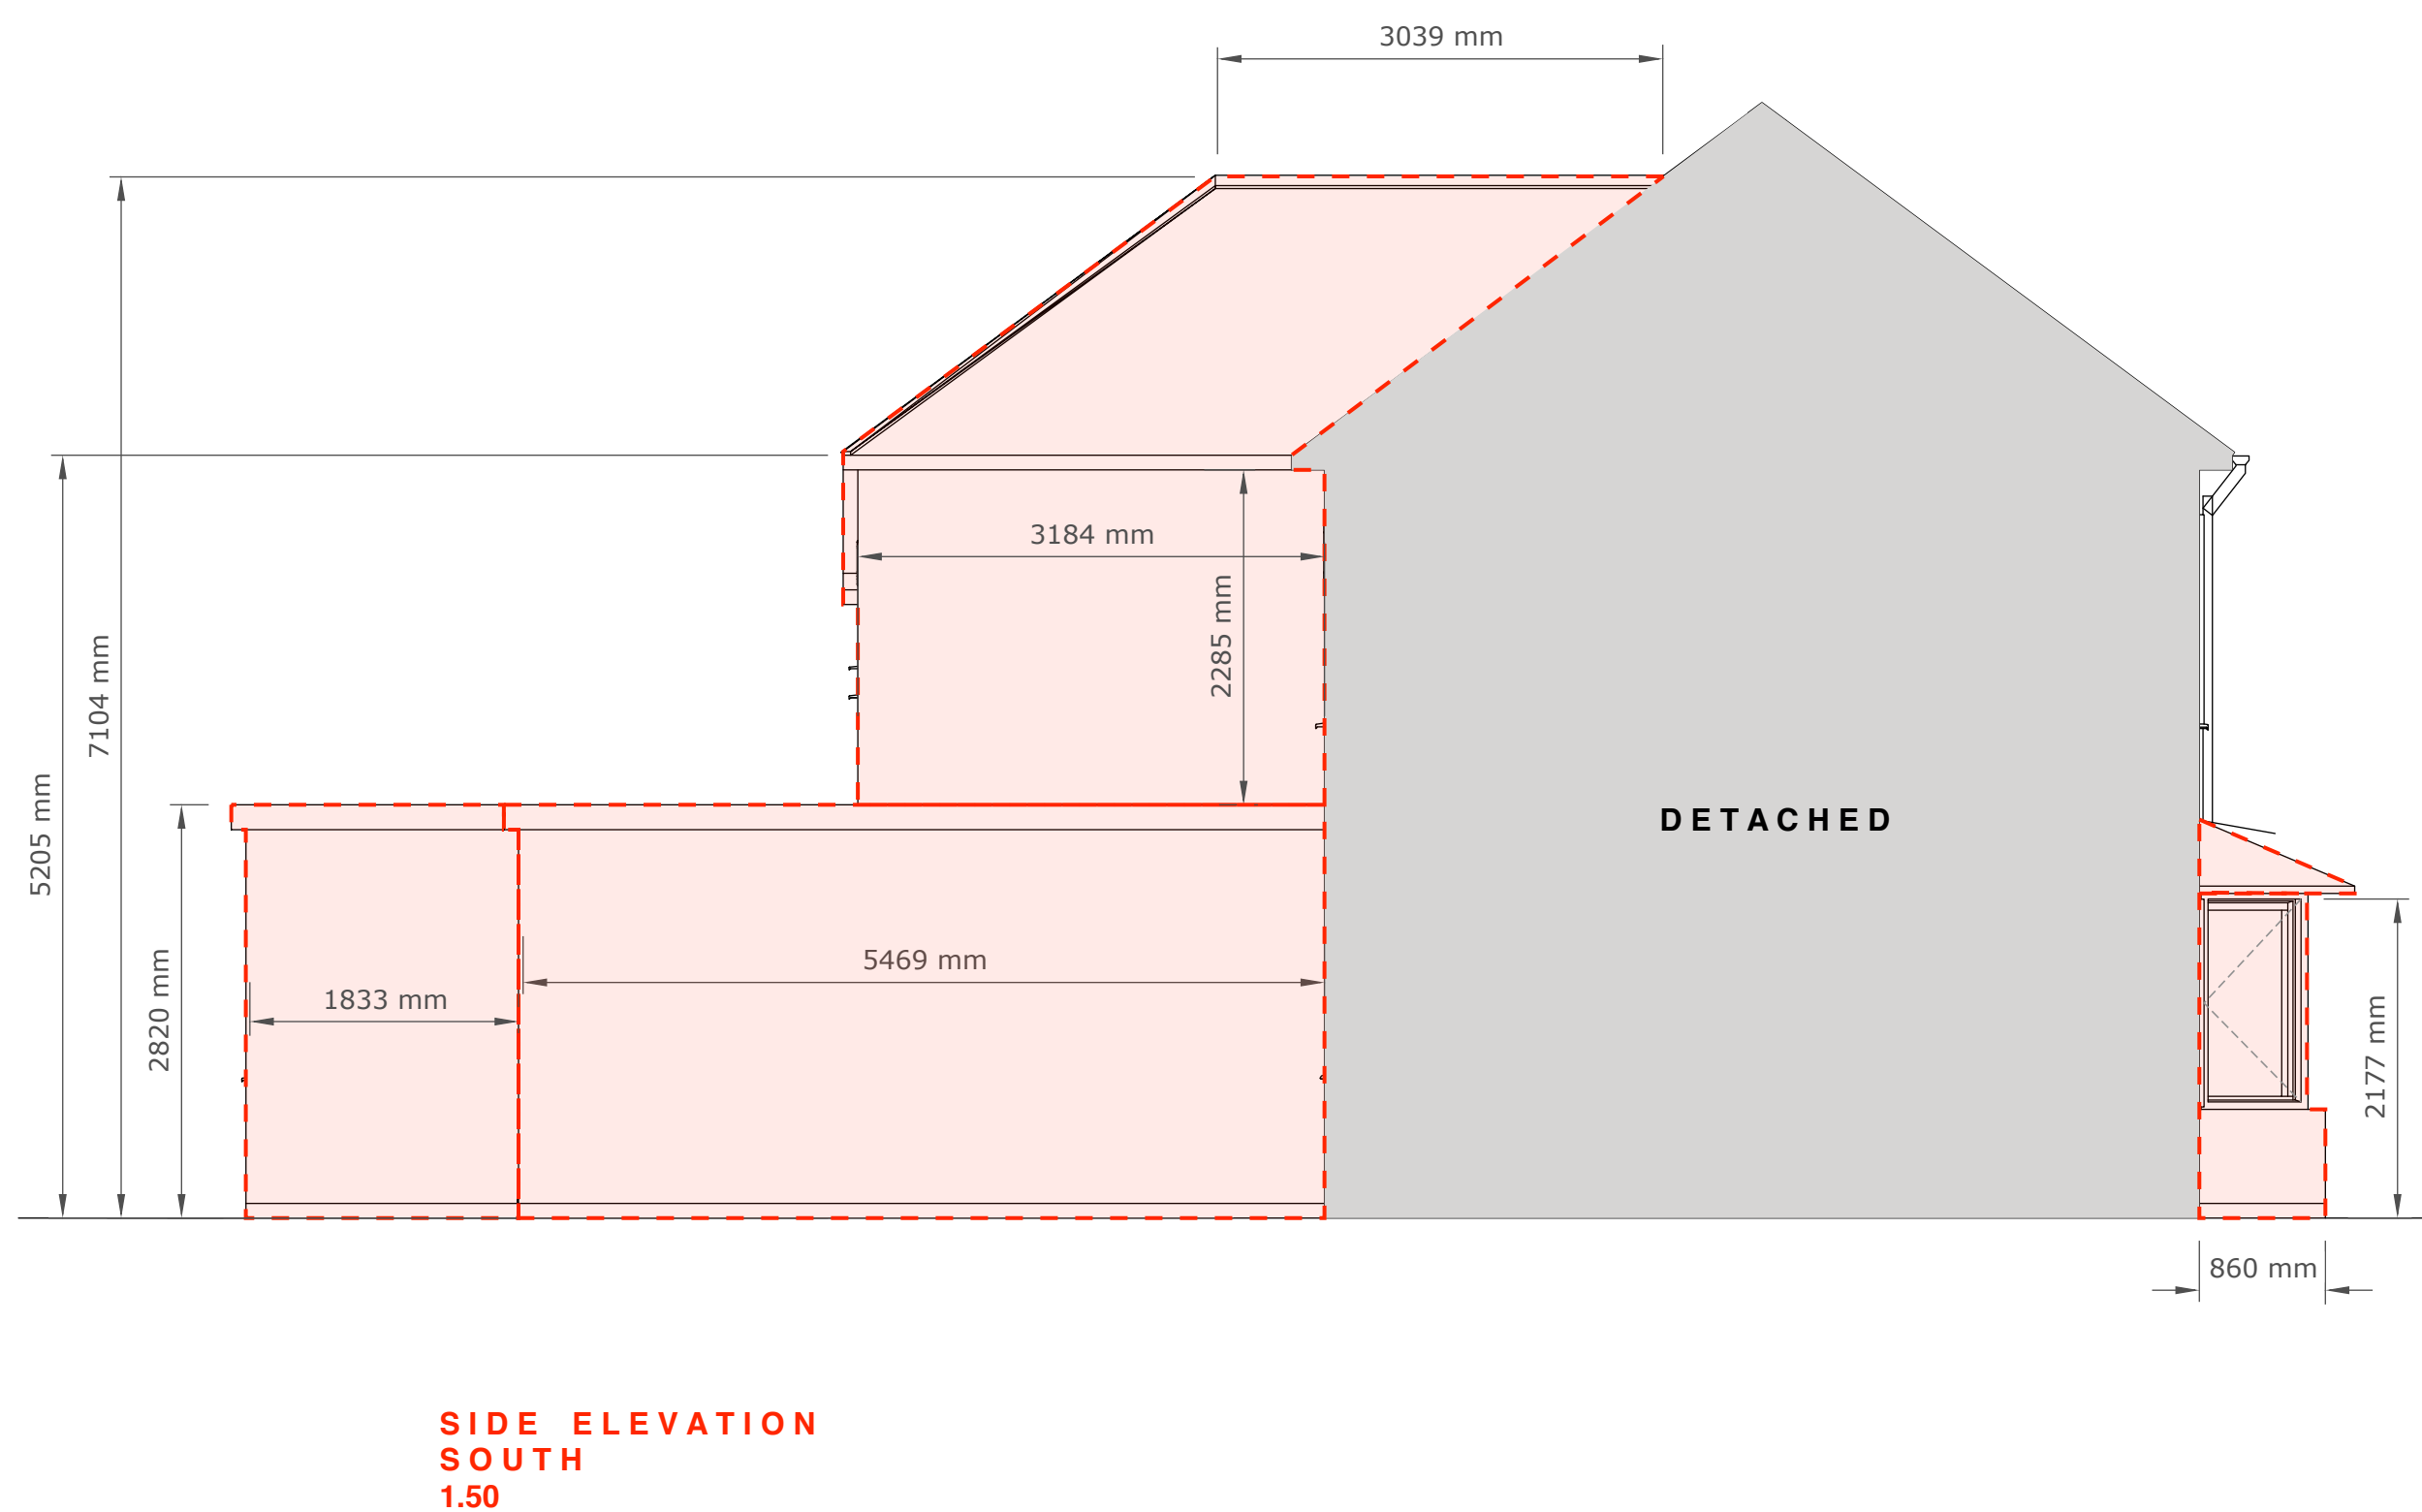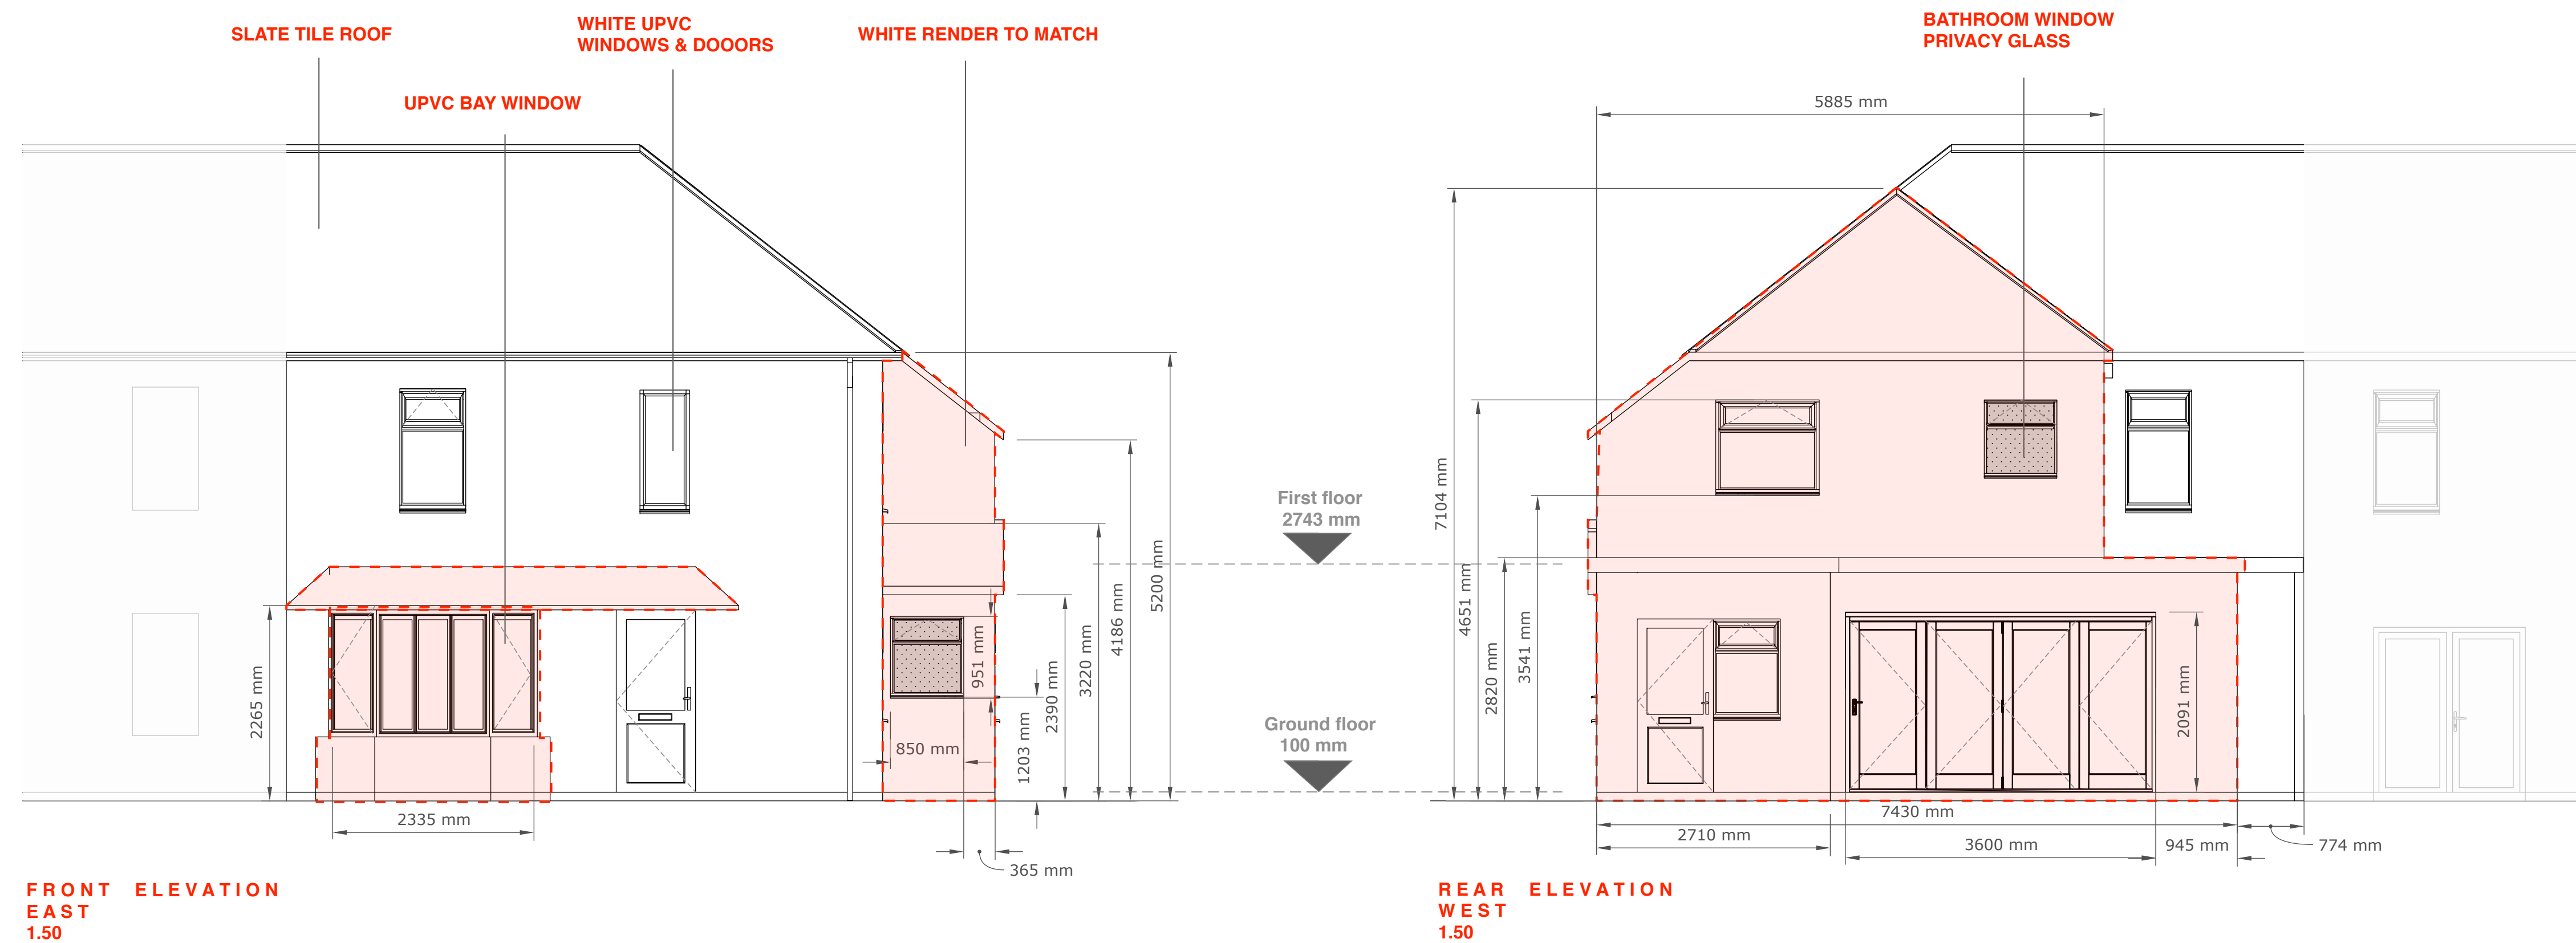

PROPOSED ADDITIONS TO THE PROPERTY