



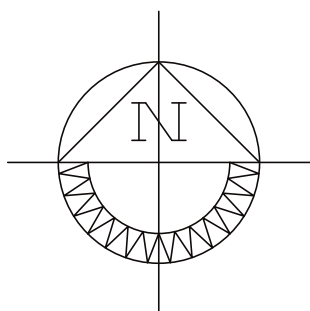

42 THE HIGHLANDS, SKEWEN, NEATH
Katie Jones

SCHEME DESIGN: Proposed Block Plan

2023-04
1:500 @ A4
January 2021

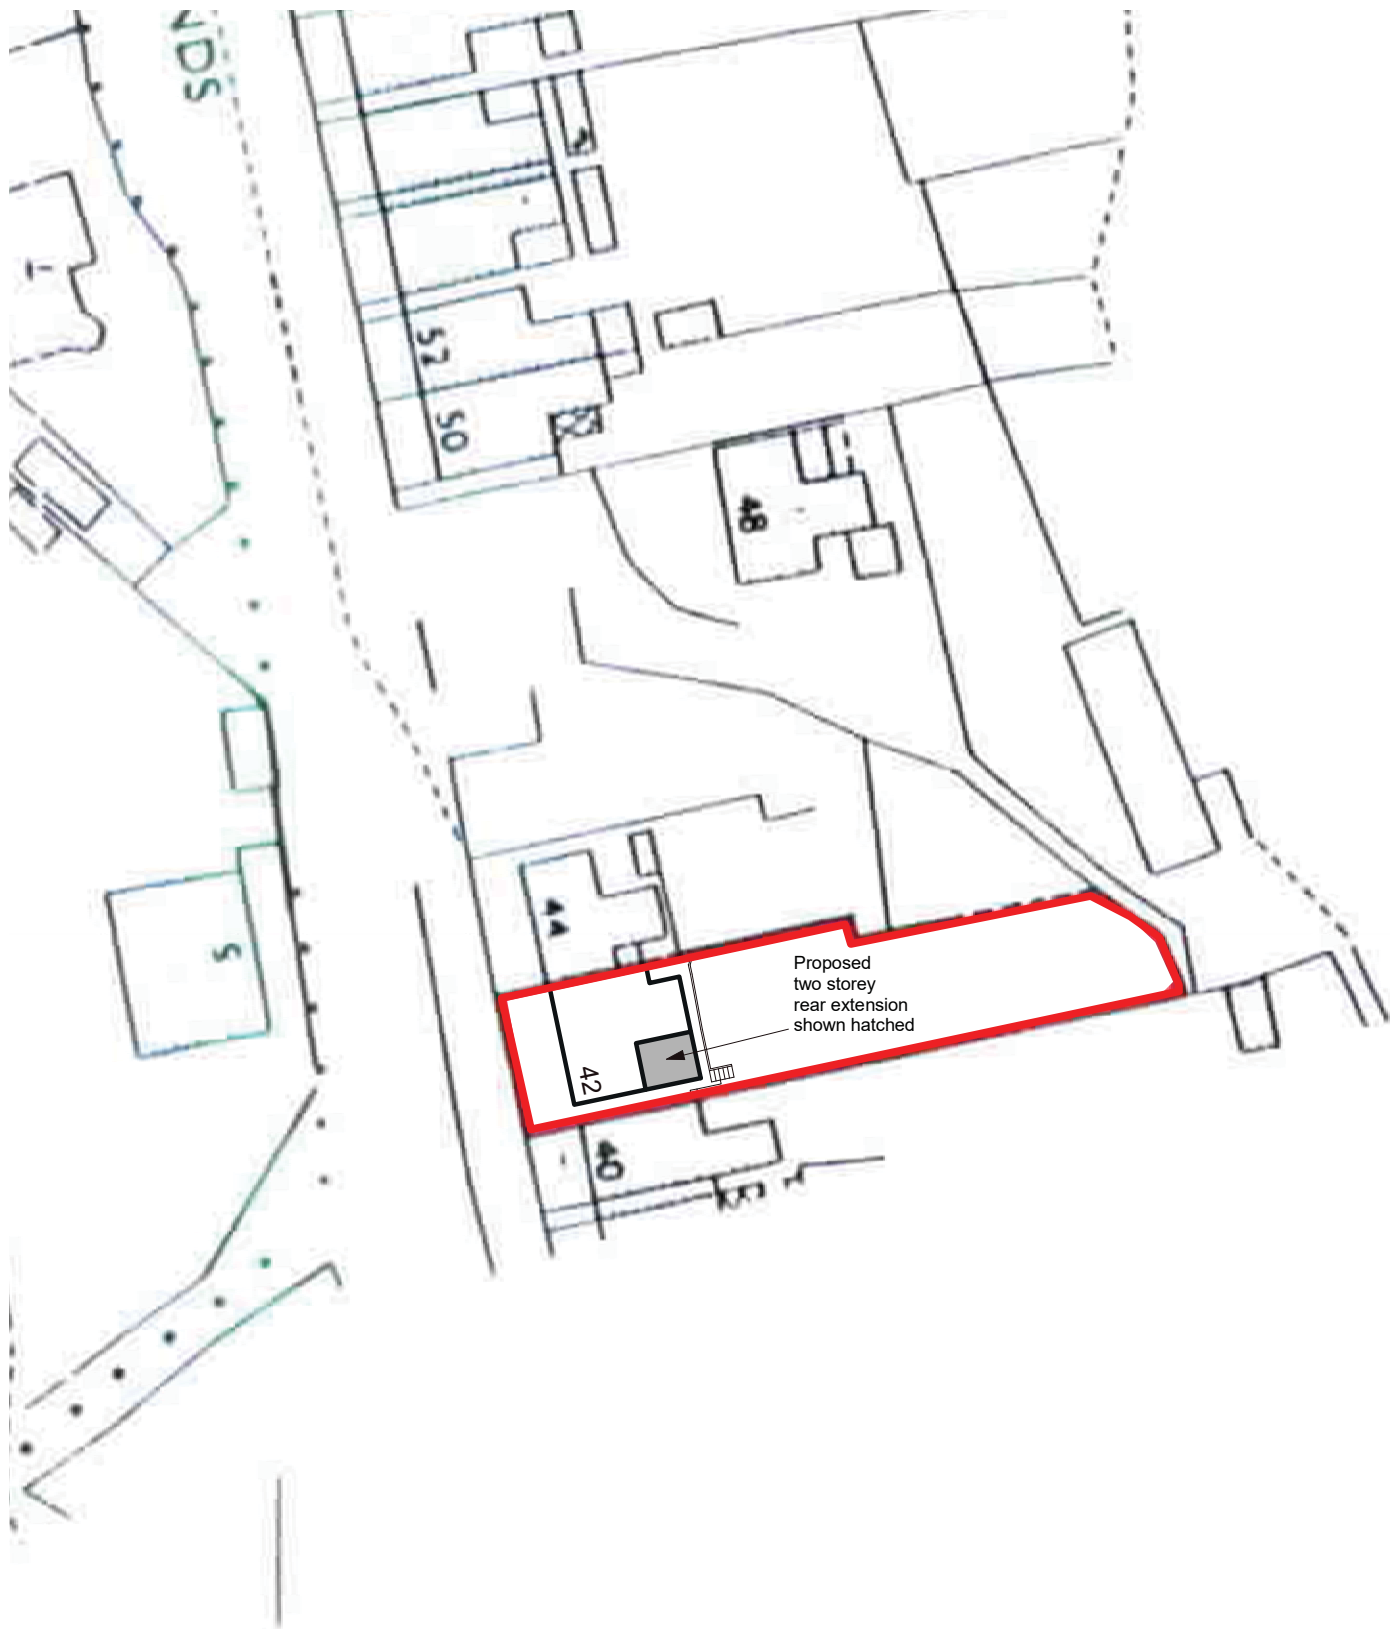