



PROPOSED SECTION - DD

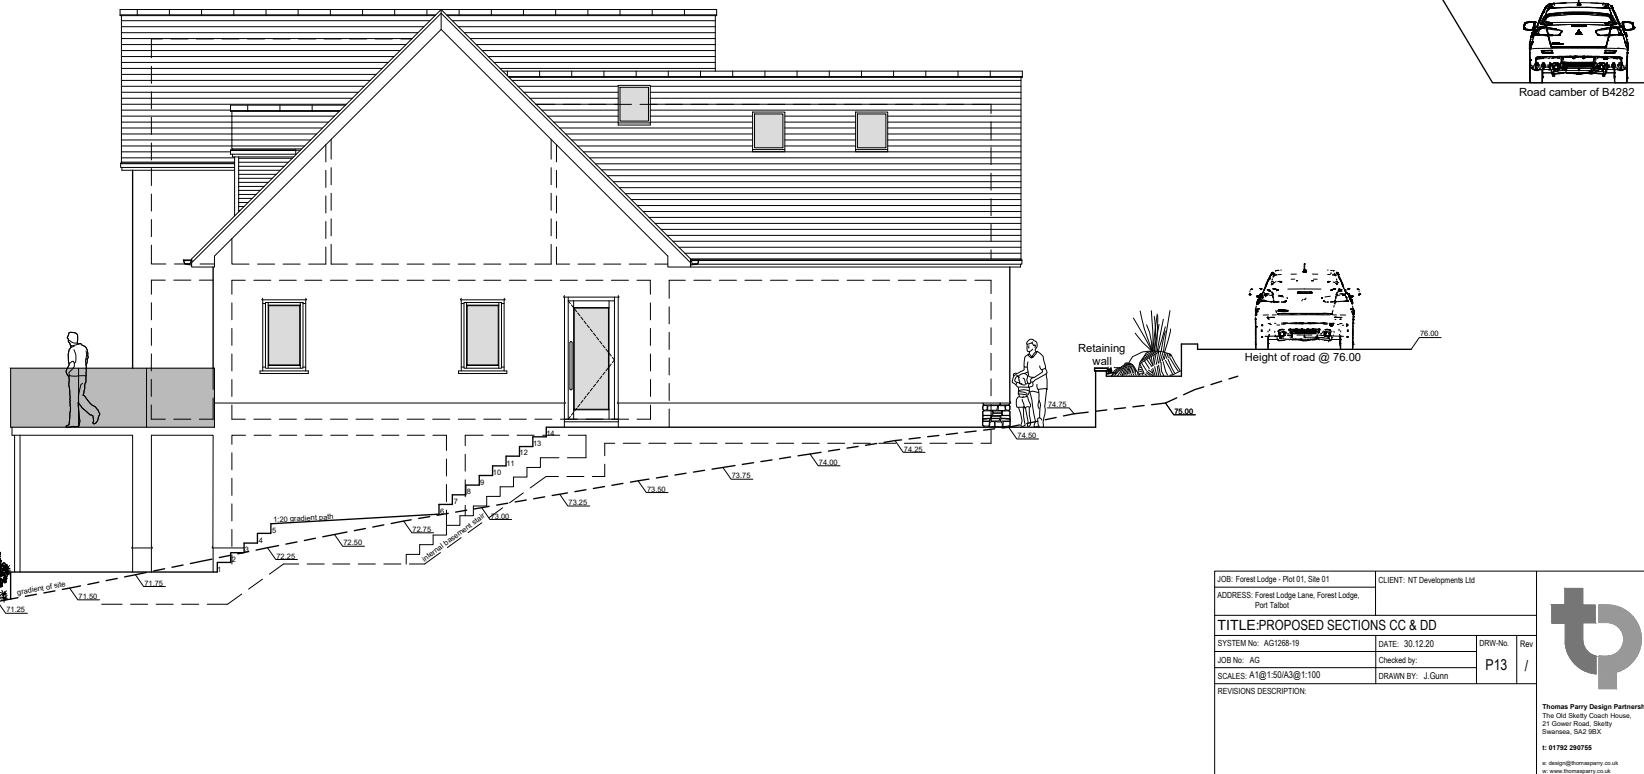

PROPOSED SECTION - CC

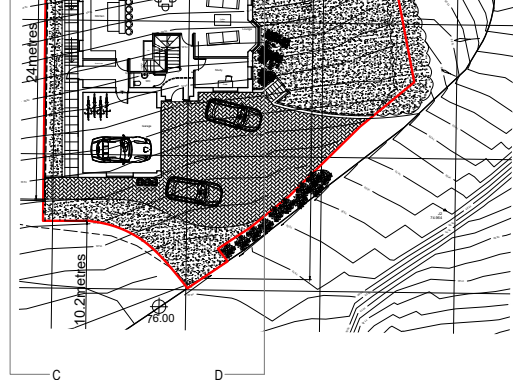

|                                                          |                   |                             |     |
|----------------------------------------------------------|-------------------|-----------------------------|-----|
| JOB: Forest Lodge - Plot 01, Site 01                     |                   | CLIENT: NT Developments Ltd |     |
| ADDRESS: Forest Lodge Lane, Forest Lodge,<br>Port Talbot |                   |                             |     |
| TITLE: PROPOSED SECTIONS CC & DD                         |                   |                             |     |
| SYSTEM No: AG1268-19                                     | DATE: 30.12.20    | DRW No:                     | Rev |
| JOB No: AG                                               | Checked by:       | P13                         | /   |
| SCALES: A1@1:50/A3@1:100                                 | DRAWN BY: J. Gunn |                             |     |
| REVISIONS DESCRIPTION:                                   |                   |                             |     |



**Thomas Perry Design Partners**  
The Old Slattery Coach House,  
21 Gower Road, Slattery  
Bristol, SA2 9BX  
**t 01782 29756**  
e [info@thomasperry.co.uk](mailto:info@thomasperry.co.uk)  
w [www.thomasperry.co.uk](http://www.thomasperry.co.uk)

ALL DIMENSIONS TO BE CHECKED ON SITE. Contractor to check and verify all building and site dimensions. The contractor is to comply in all respects with the current Building Regulations whether specifically stated on this drawing or not. This drawing must be read and checked against any other specialist drawing provided.

 COPYRIGHT THOMAS PERRY DESIGN PARTNERS