
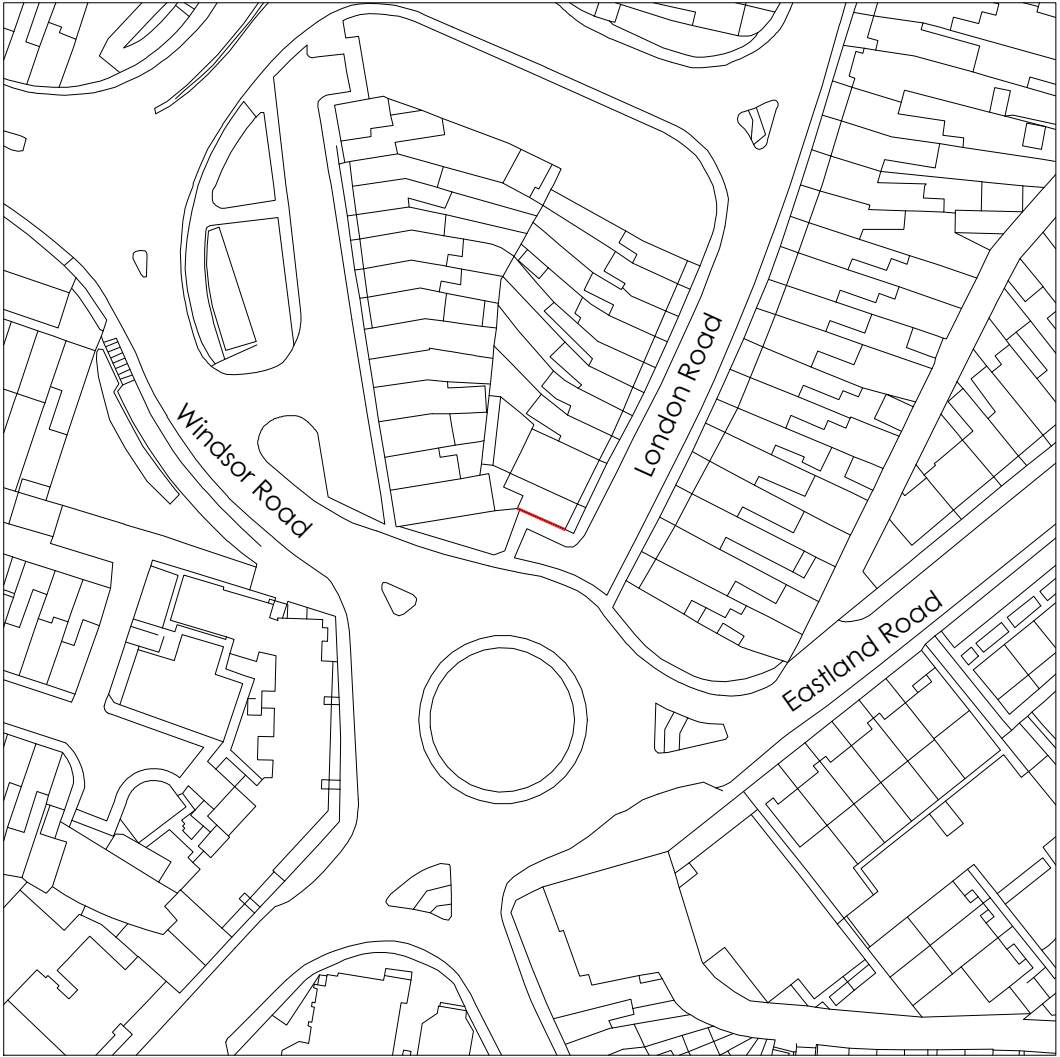


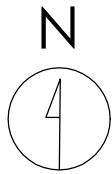

Title
Site Location Plan

Address
64 London Road, Neath, SA11 1LB



Client
The Wildstone Group

Job No. 2920
Issued 03/12/20

Scale
1:1250 @ A3

Key
1. Site Boundary

All information is to be checked on site for accuracy and fit. Only drawings with WD status with the most recent revision are to be used for construction.

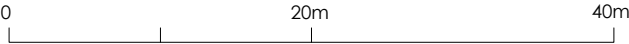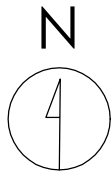

Title
Existing Site Plan

Address
64 London Road, Neath, SA11 1LB

Client
The Wildstone Group




Job No.
2920

Issued
03/12/20

Scale
1:500 @ A3

- Key**
- 1. Site Boundary
 - 2. Existing Advertising Board to be Removed

All information is to be checked on site for accuracy and fit. Only drawings with WD status with the most recent revision are to be used for construction.

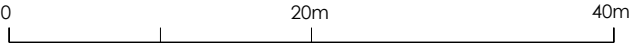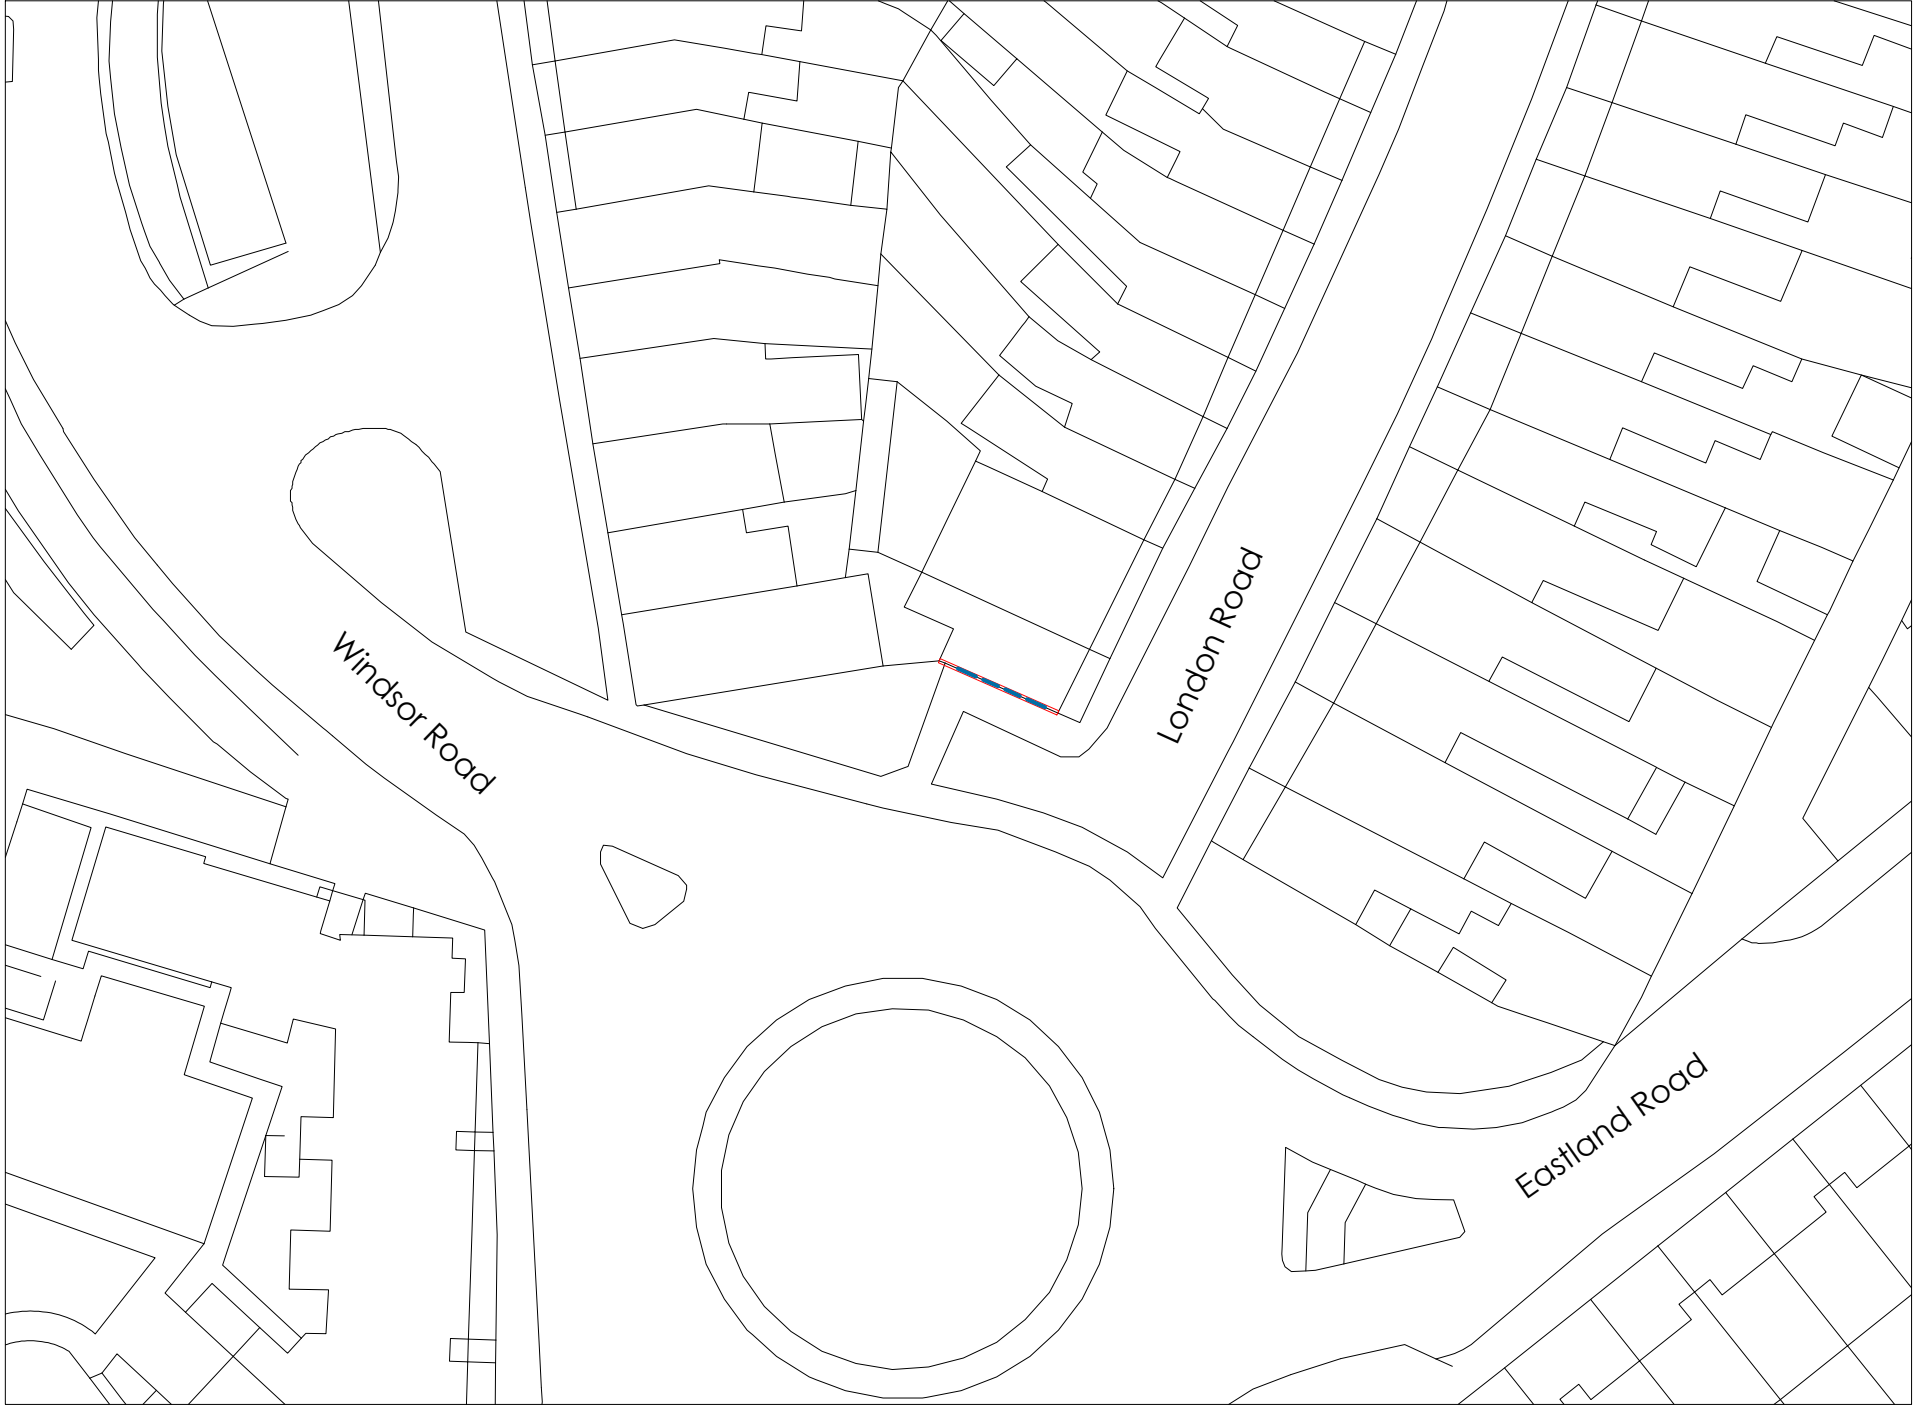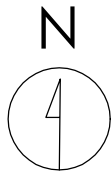

Title
Proposed Site Plan

Address
64 London Road, Neath, SA11 1LB

Client
The Wildstone Group



Job No. 2920
Issued 03/12/20

Scale
1:500 @ A3



Key

	1. Site Boundary
	2. Proposed Media Screen

All information is to be checked on site for accuracy and fit. Only drawings with WD status with the most recent revision are to be used for construction.

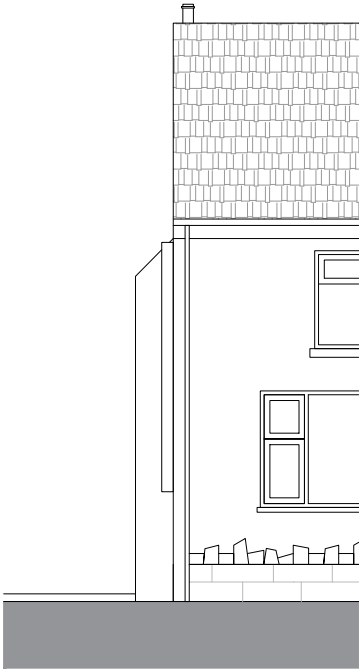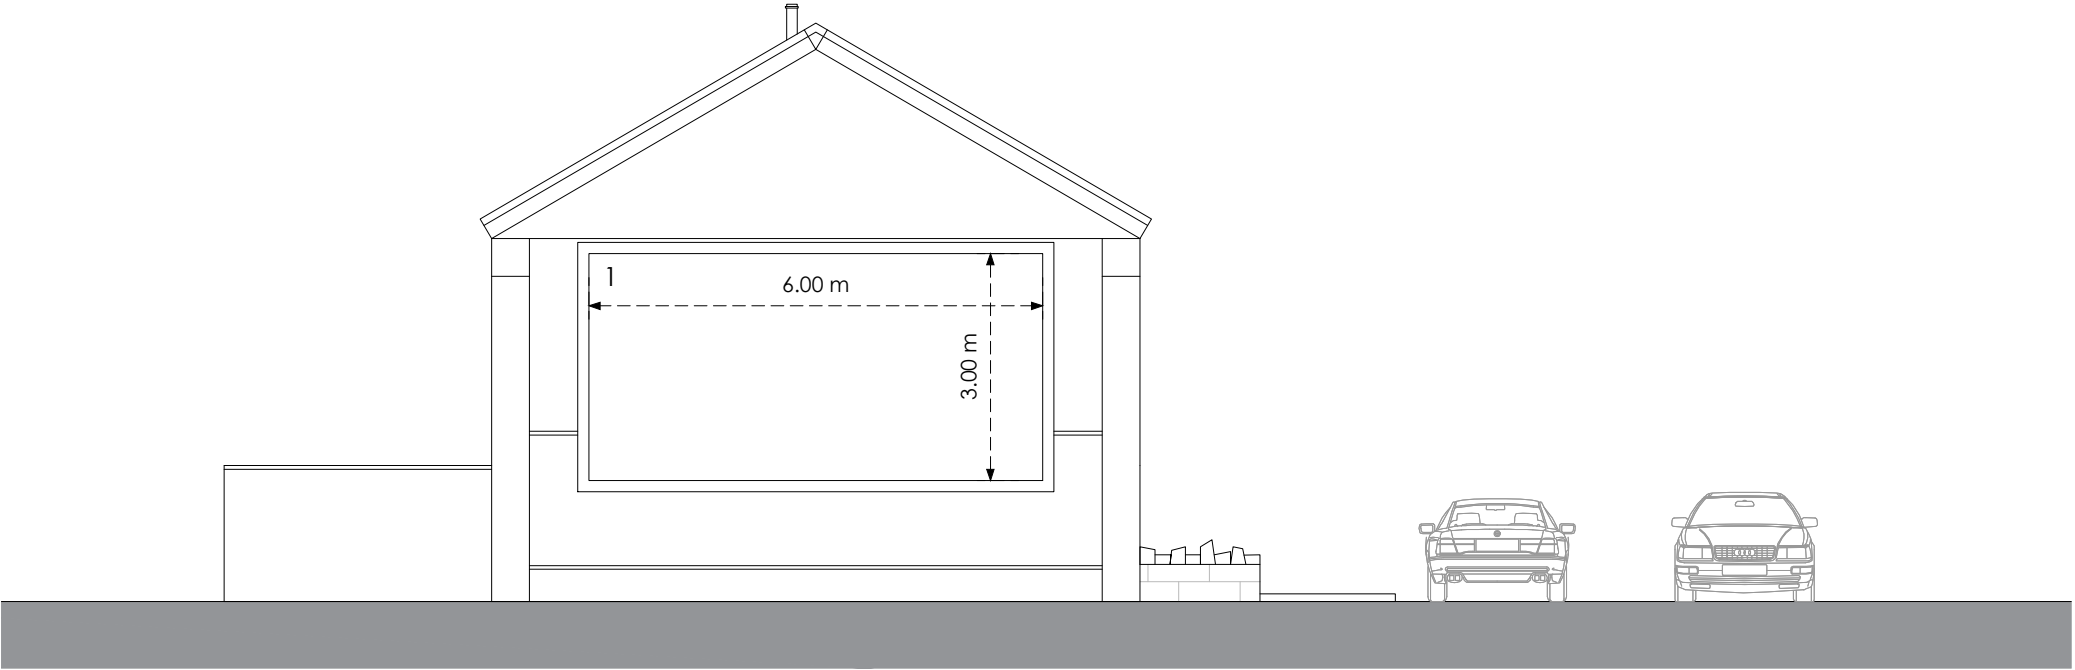

Side
Existing

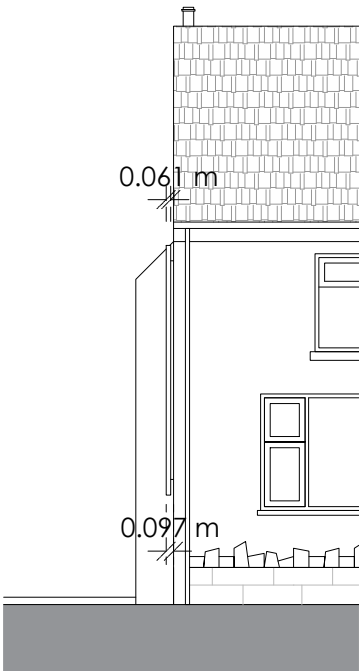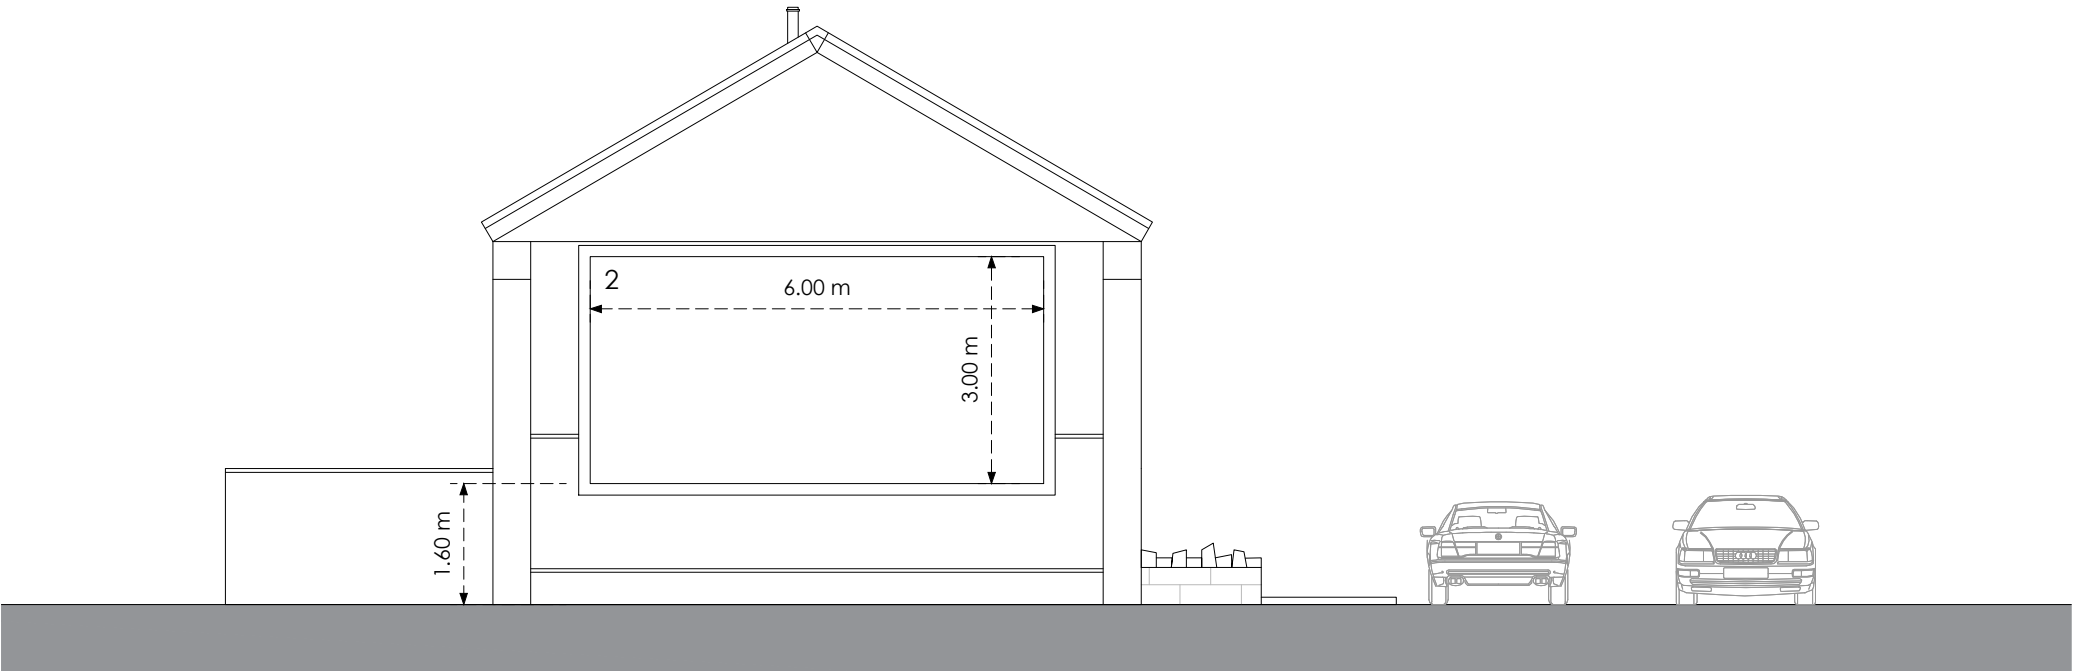

Side
Proposed

0 4m 8m

Title
Existing and Proposed Elevations

Address
64 London Road, Neath, SA11 1LB

Client
The Wildstone Group

Job No. 2920 **Issued** 03/12/20

Scale
1:100 @ A3

Key
1. Existing Advertising Board
2. Proposed Media Screen

All information is to be checked on site for accuracy and fit. Only drawings with WD status with the most recent revision are to be used for construction.