


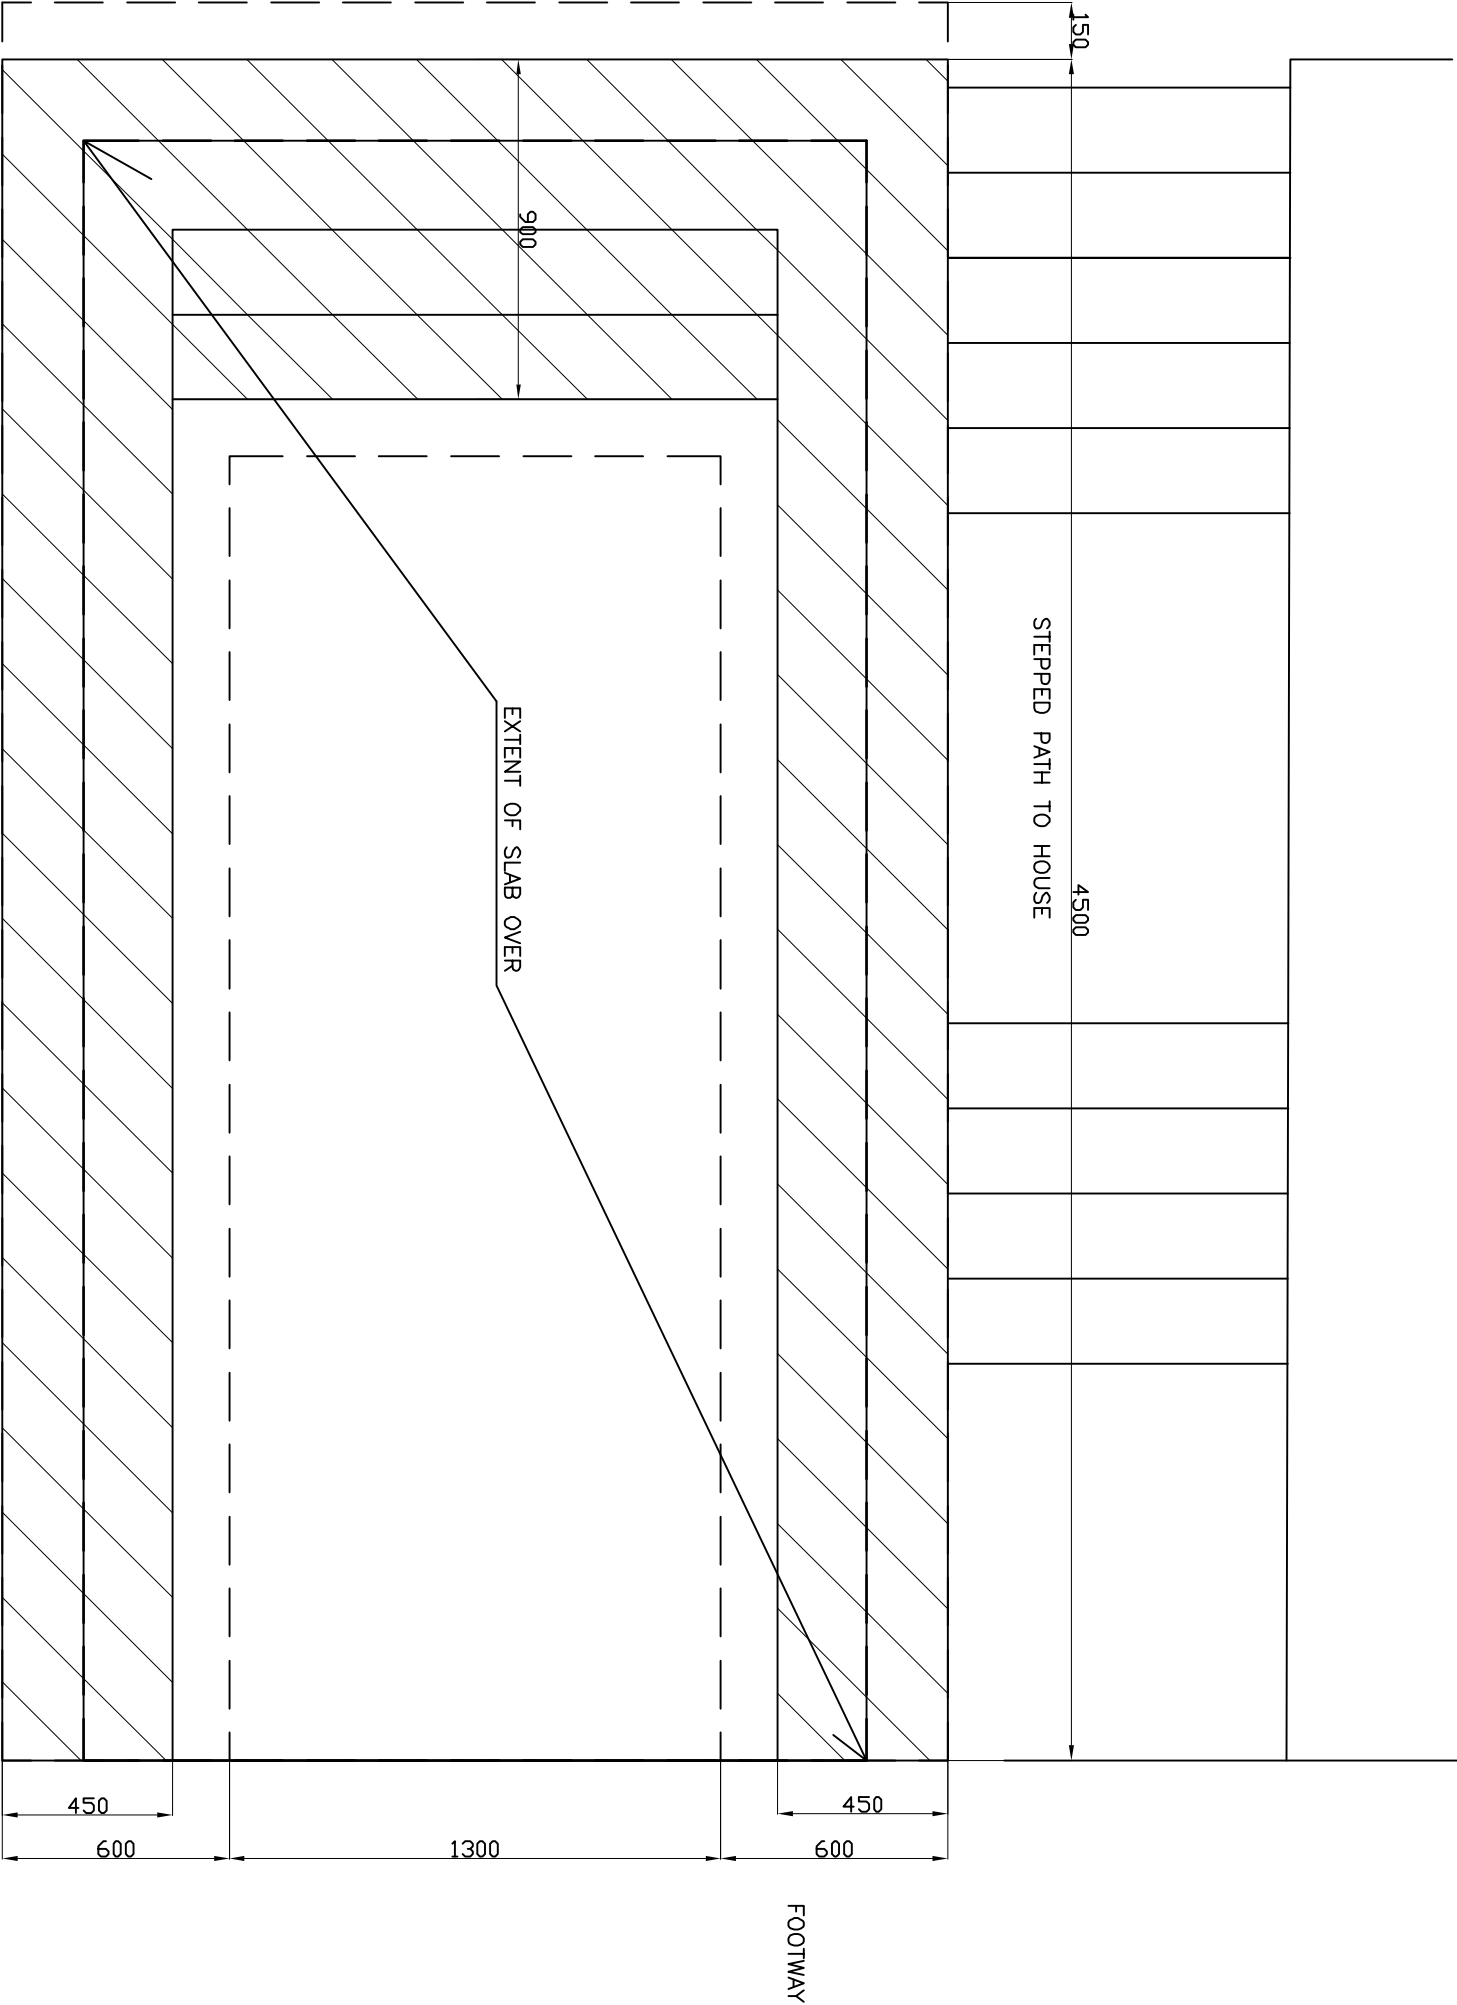

PLAN ON MASONRY STRUCTURE

