


7N/mm² MASS BLOCKWORK WALL
WITH CLASS (iii) MORTAR, WALL
RENDERED TO FINISH WITH
PEDESTRIAN GUARD RAIL TO TOP OF
WALL.

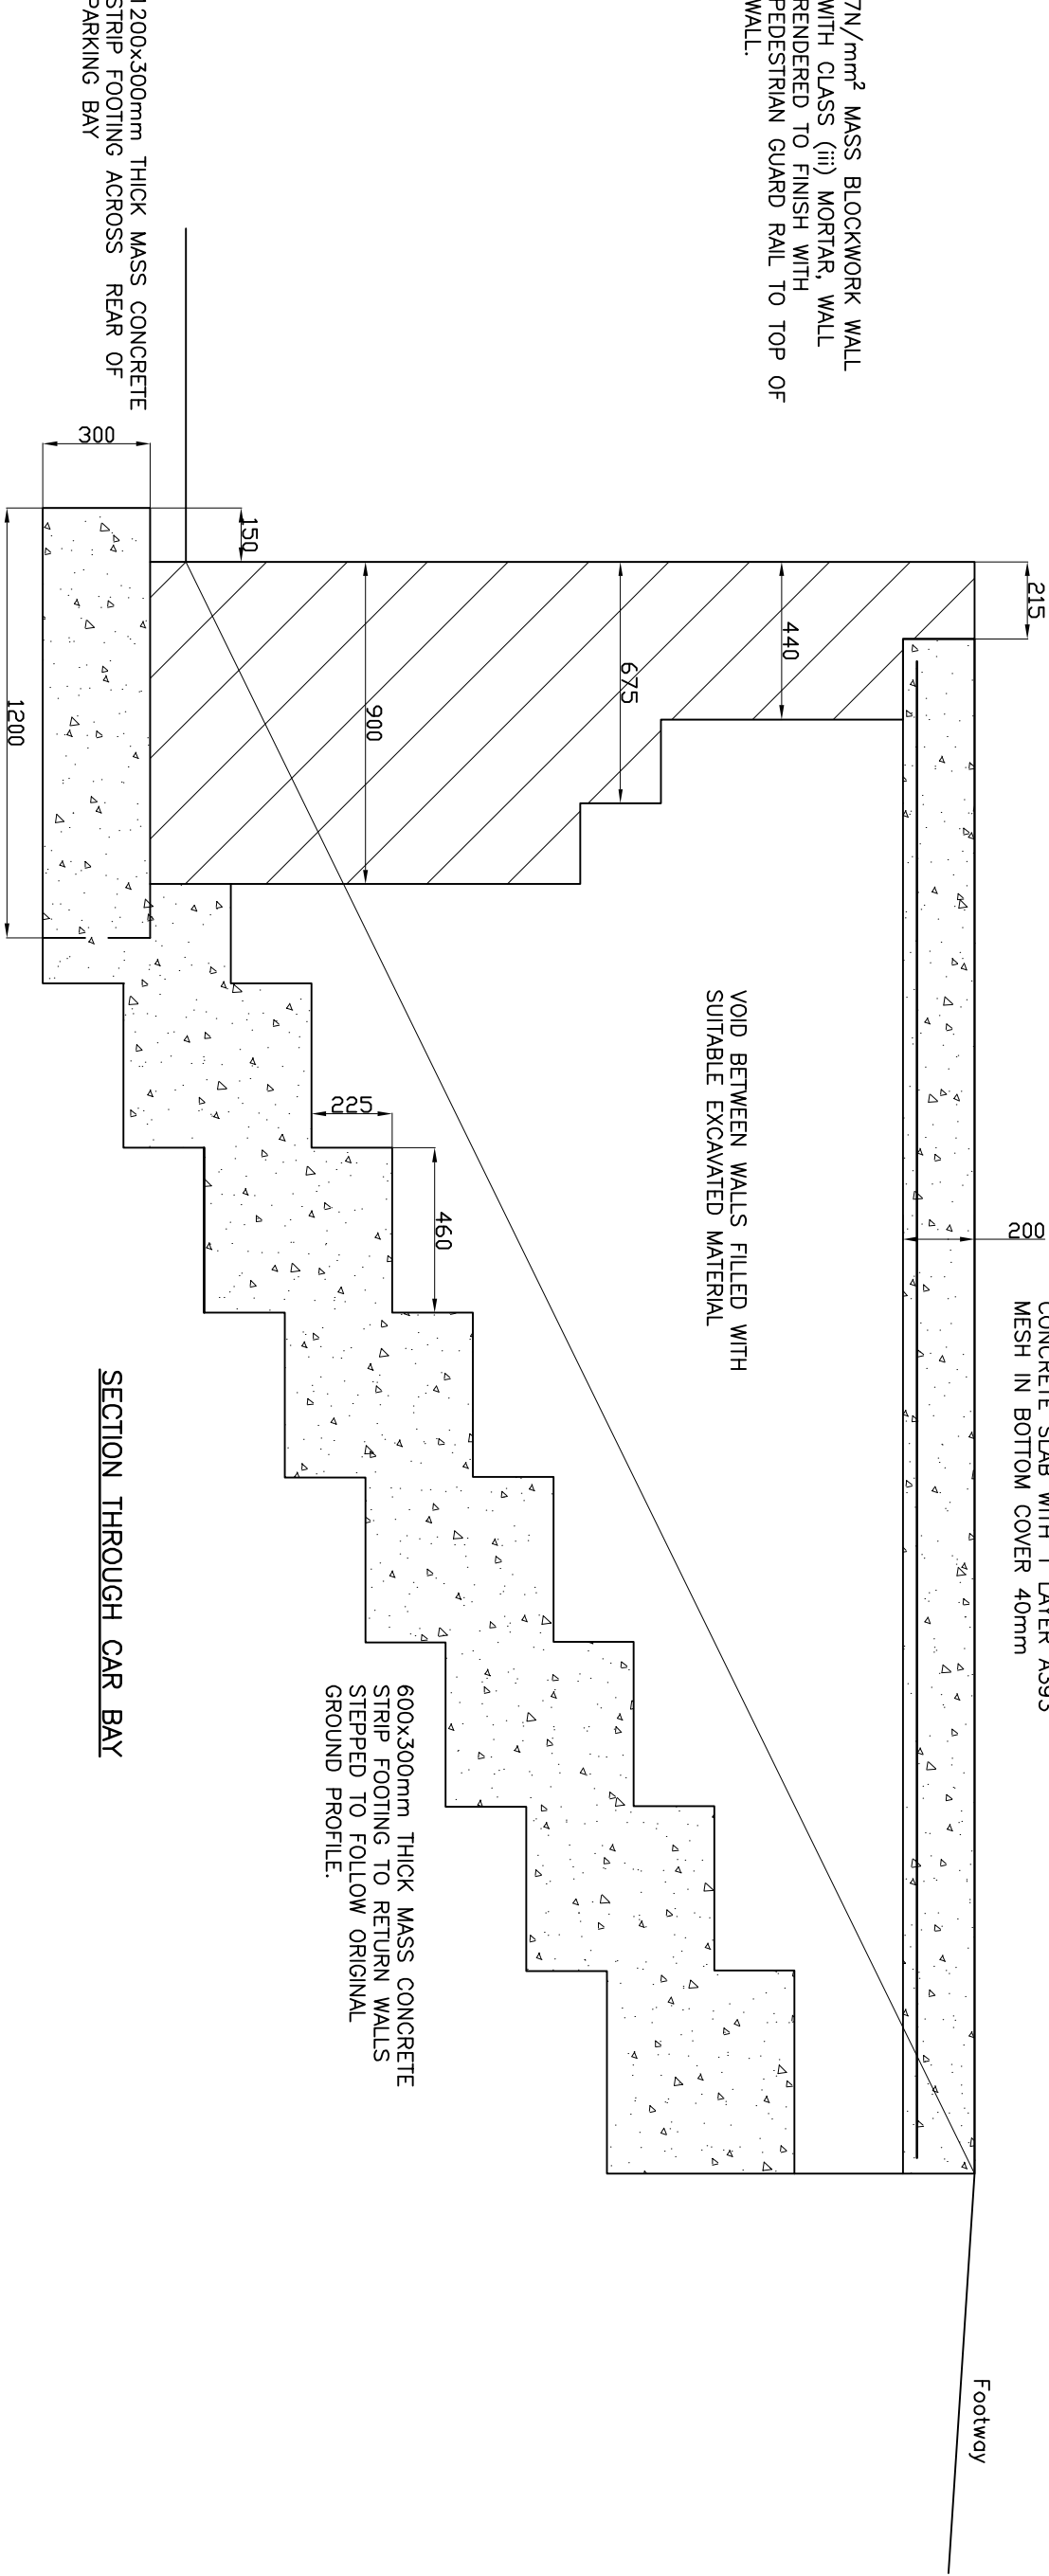

SECTION THROUGH CAR BAY

Solutions to Structures Ltd.

44 Depot Road, Tel 01639 766 935
Cwmraŵan,
Port Talbot
www.solutionsstructures.co.uk

Title:

*107 Dinas Baglan Road, SA12 8DU
Raised off Road Vehicle Parking Bay*

Drawn: J.M.Davies.

Scale: 1:20 @A3

Date: 12/01/2021

Drawing No: 20-065-02

