

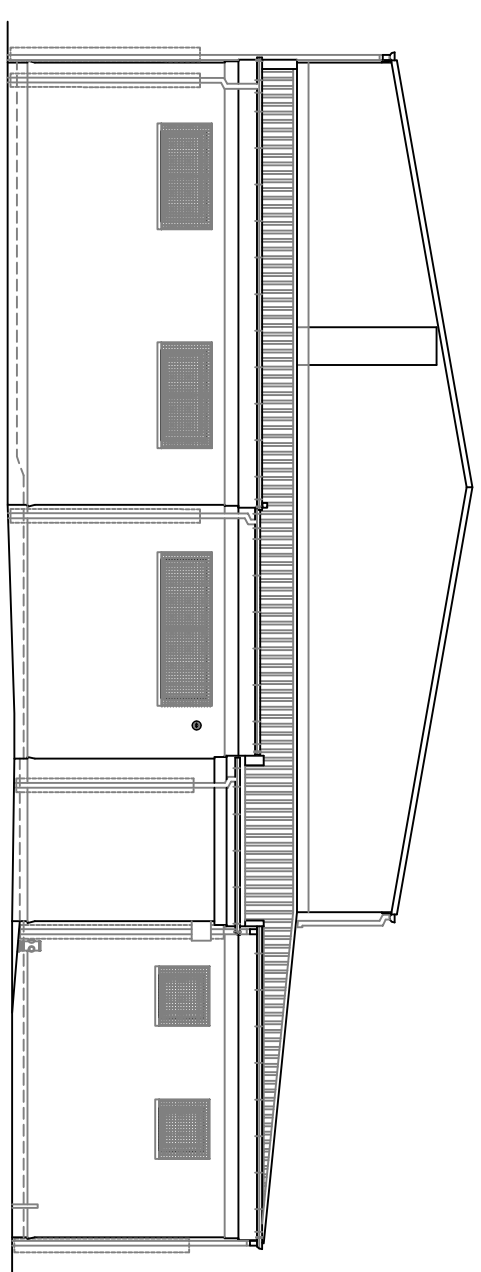


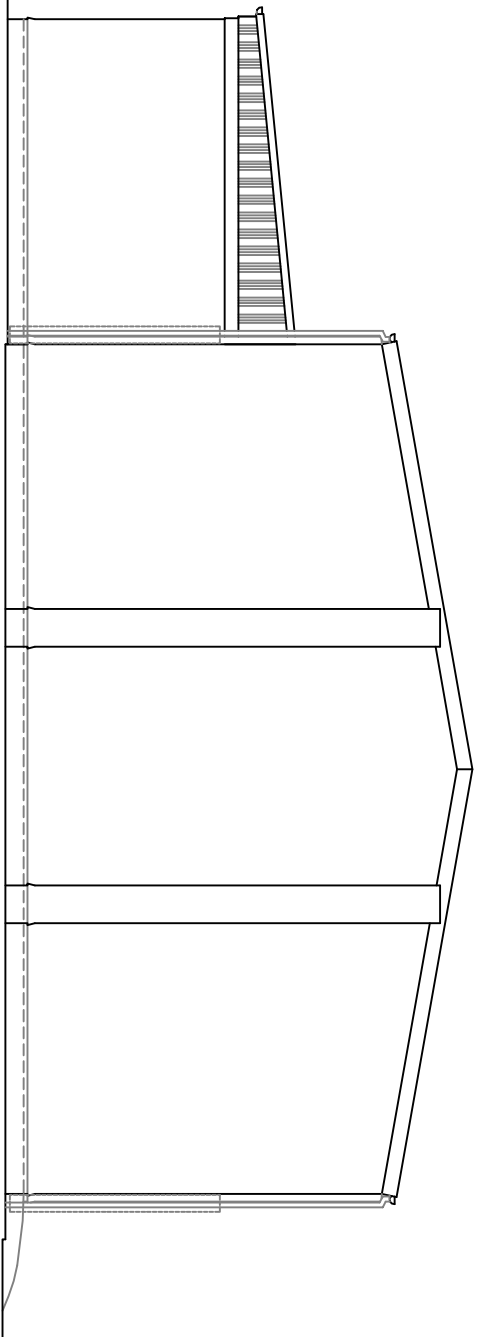


EXISTING RH SIDE ELEVATION

EXISTING LH SIDE ELEVATION

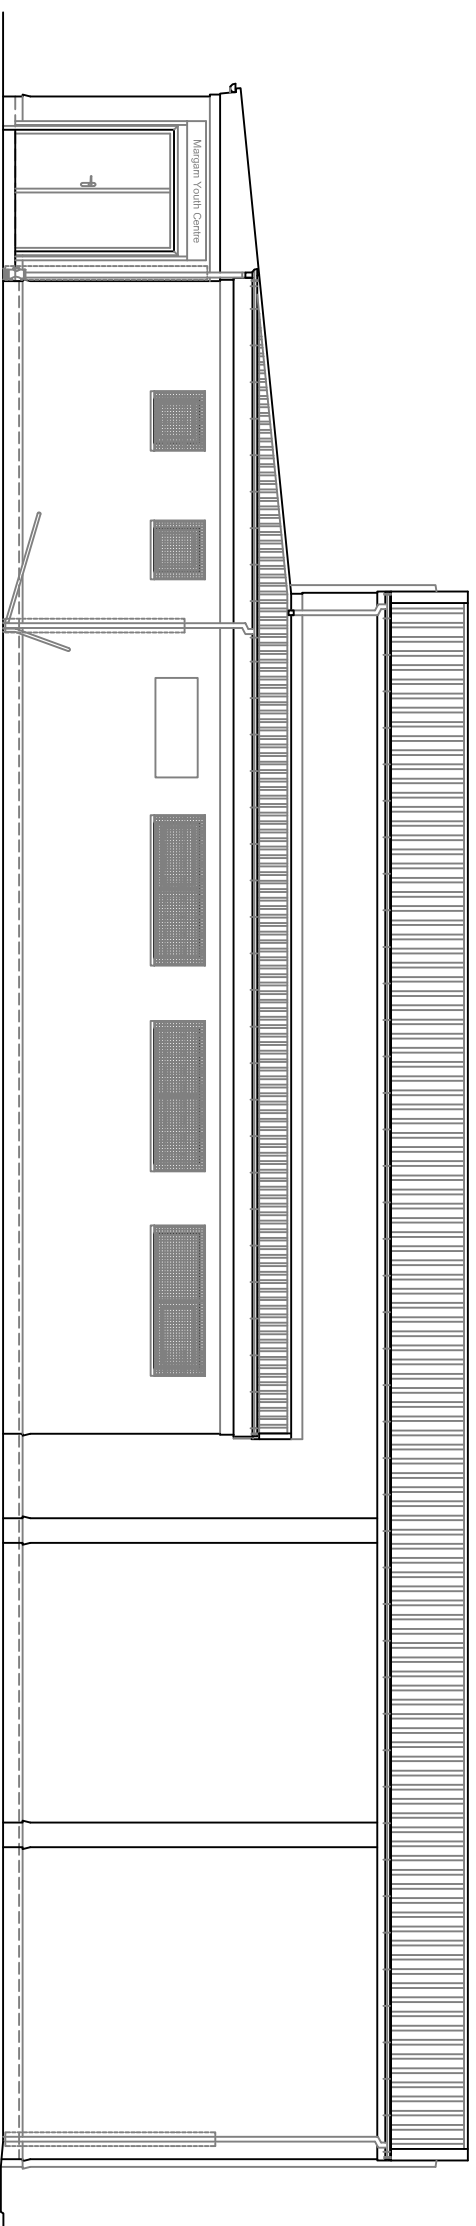

EXISTING FRONT ELEVATION

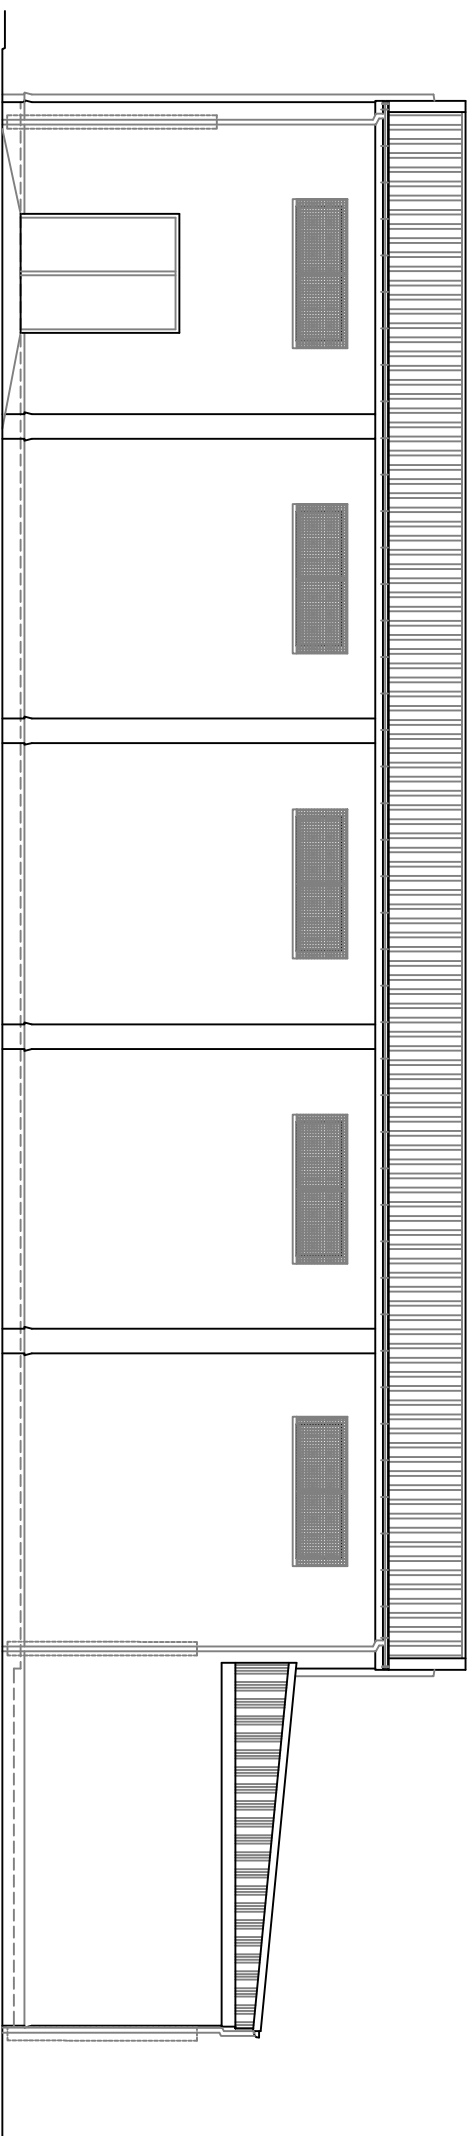

EXISTING REAR ELEVATION

[illegible][illegible][illegible]