
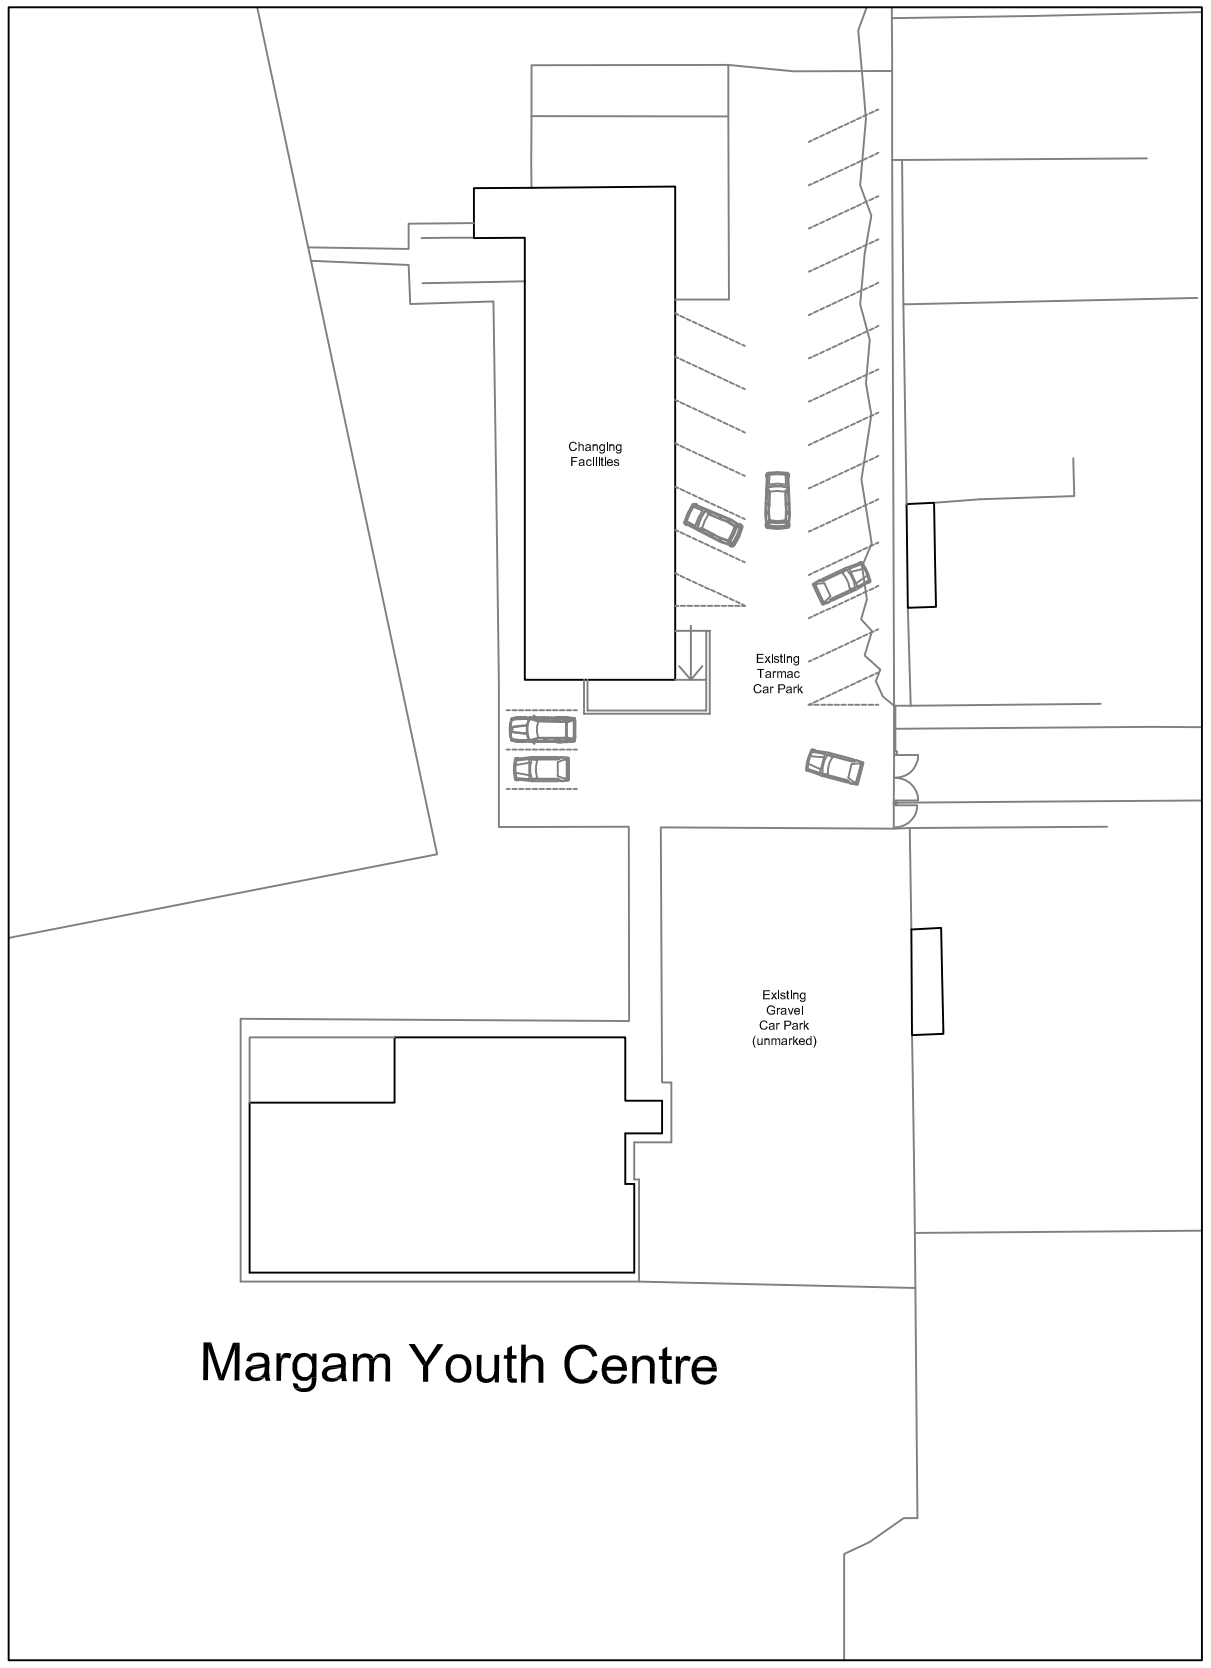


EXISTING LAYOUT

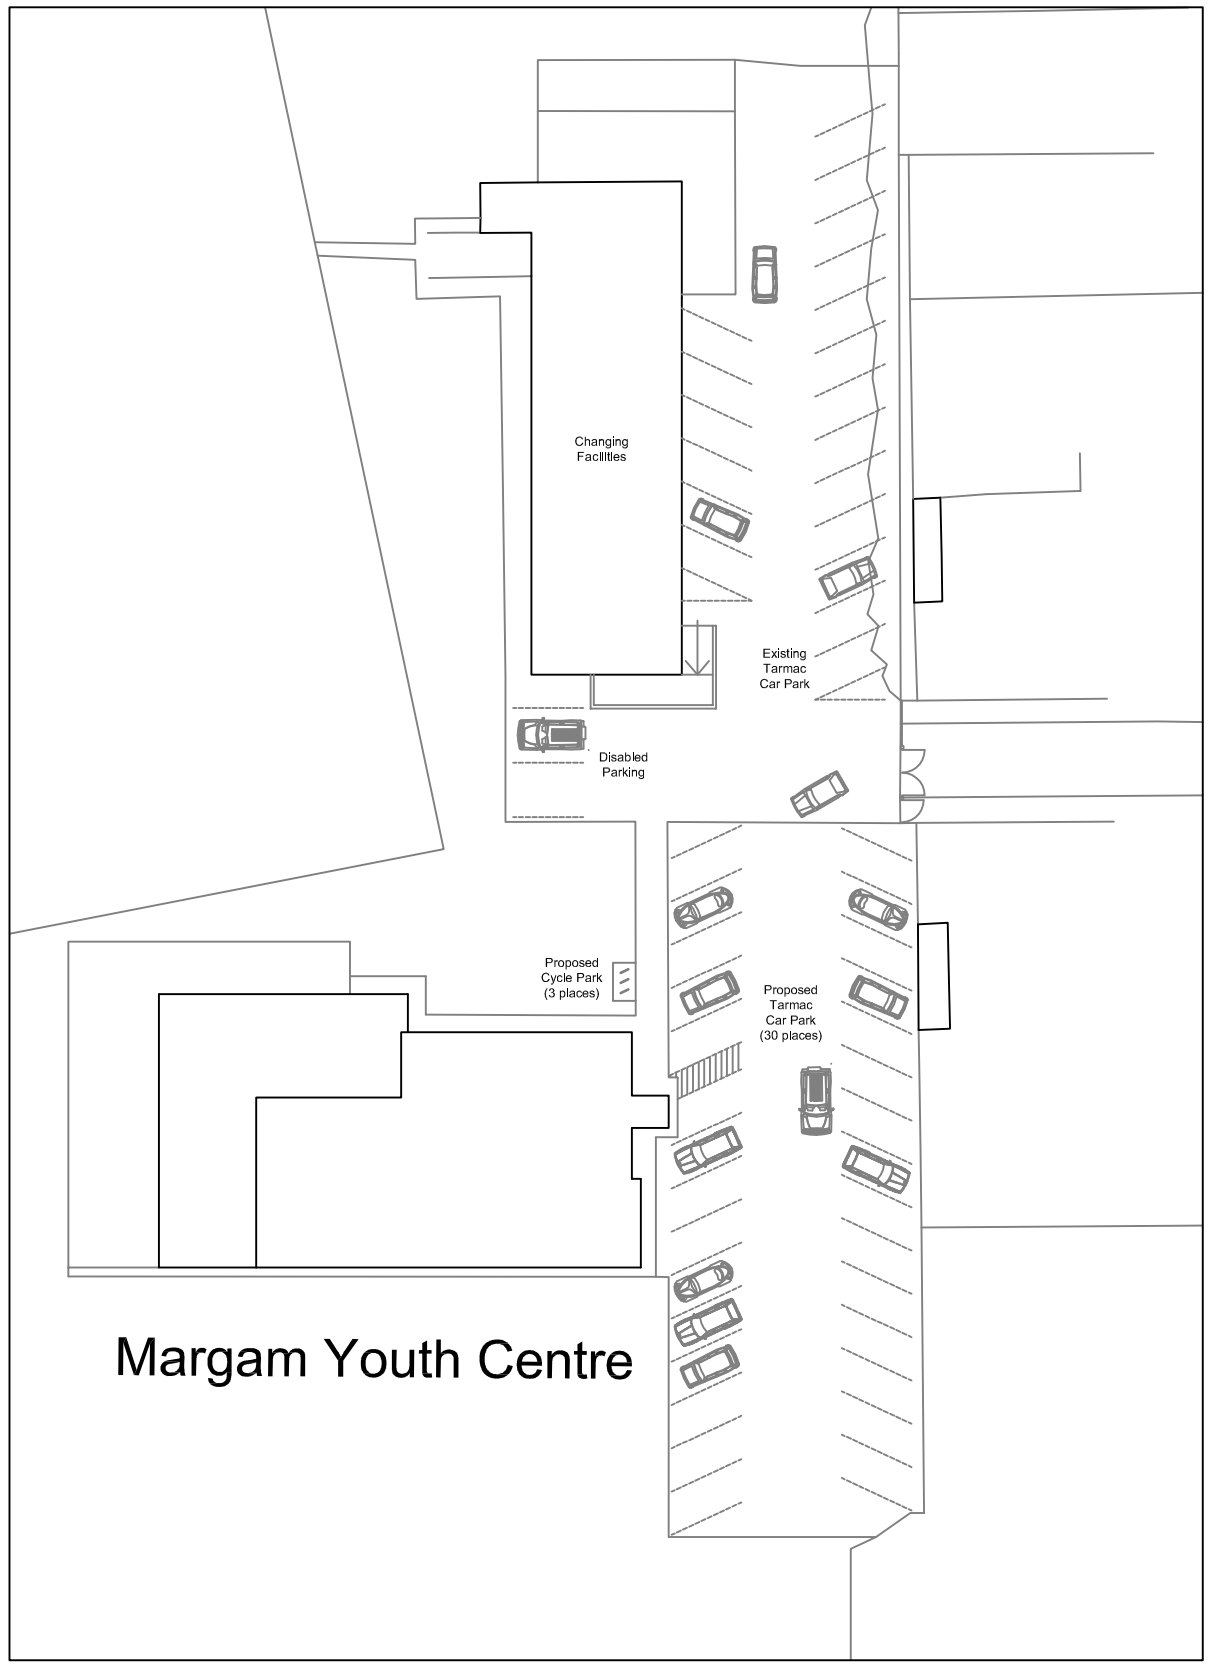

PROPOSED LAYOUT

Rev	Description	Date
A	Car Park layout amended.	15/01/21

01792 541684
07800 789453
caroline@seagreydesign.co.uk
www.seagreydesign.com
design for: extensions / house renovations / conversions

SEAGREY

Site

MR ROB DEENEY

MARGAM YOUTH CLUB

KNIGHTS ROAD, MARGAM SA13 2DT

Dwg Title

EXISTING & PROPOSED

CAR PARKING PLAN

GENERAL ARRANGEMENT

Drawn By:	Date:
CLG	30/11/2020
Scale:	Dwg No:
1:500 @ A3L	20-322P/106

REV A